BRYAN VALLEY
SANITARY SEWER PROFILES

July, 1994 — 77-088 A

Rev. 8-8-94 LSS
Rev. 8-16-94 TB
Rev. 9-22-94
Rev. 3-08-95 (MH113 ANGLE) G.S.

SCALE
HORIZ: 1" = 50'
VERT: 1" = 10'

Note: Storm Sewer crossings show ℄ pipe sizes, representing CP or CSP respectively.

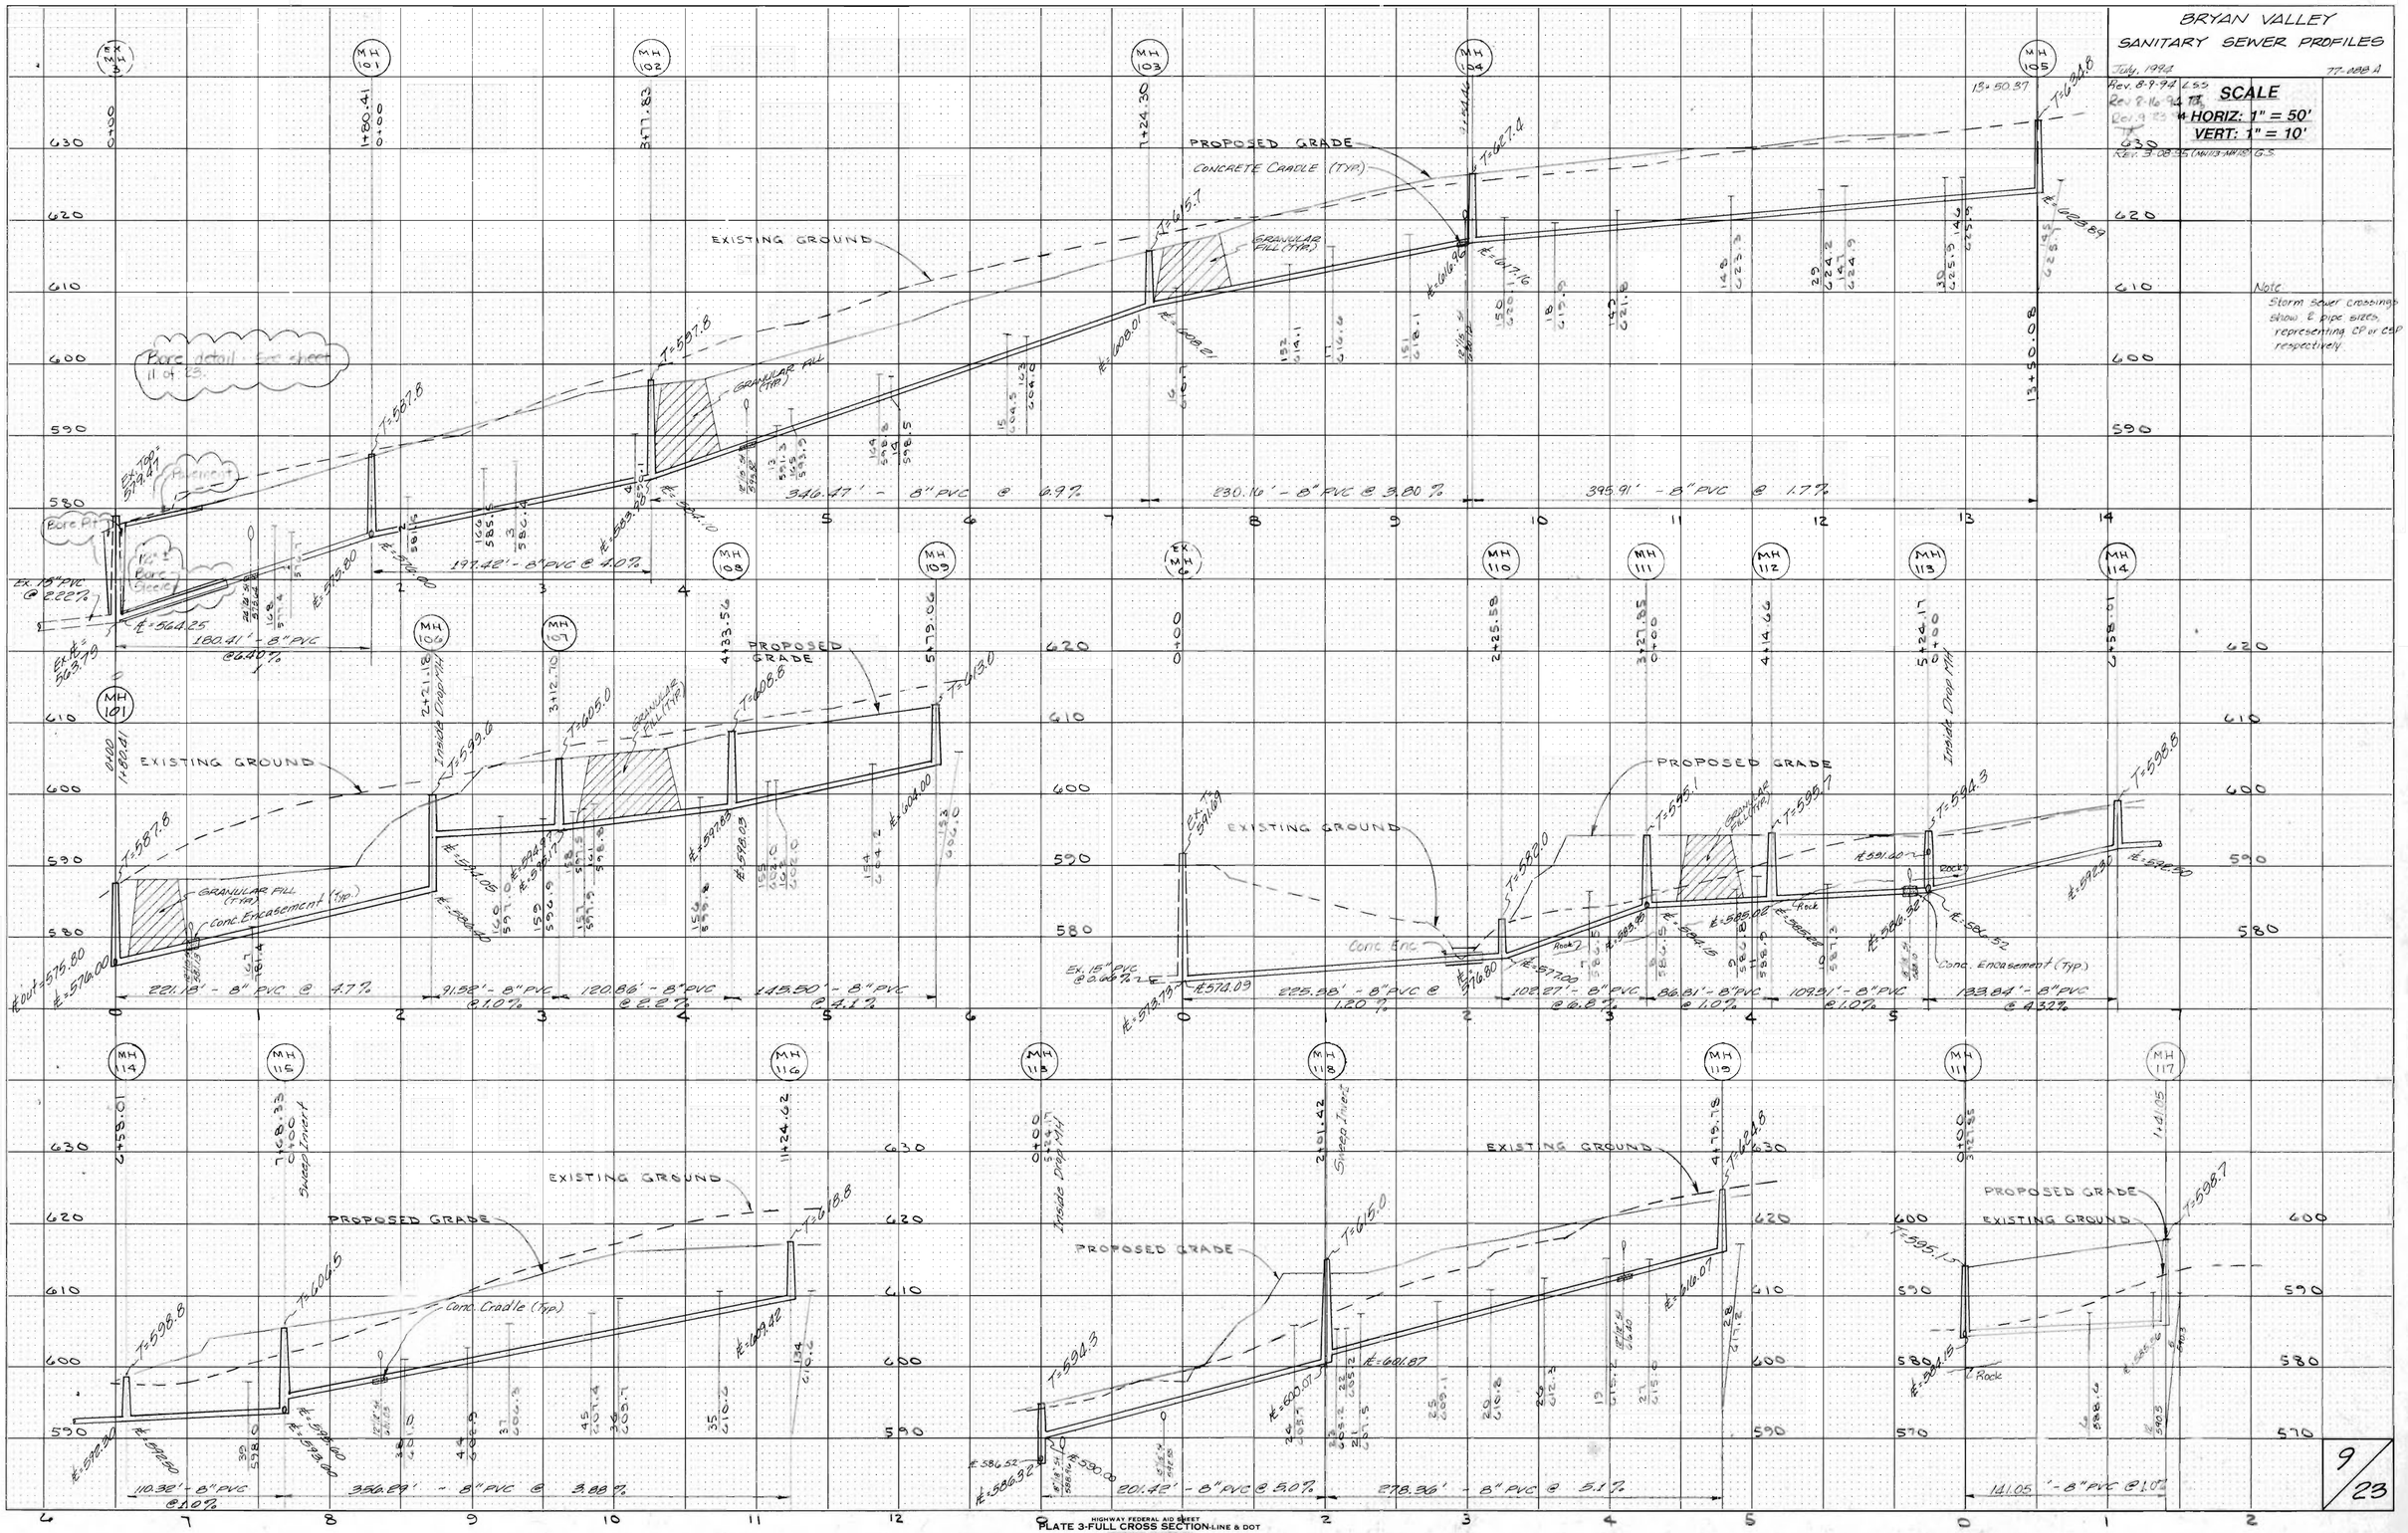

FINAL SURVEY — SURVEYED, PLOTTED, TEMPLATE, AREAS, AREAS CHECKED, NOTE BOOK, NO., BY, DATE

ORIGINAL SURVEY — SURVEYED, PLOTTED, TEMPLATE, AREAS, AREAS CHECKED, NOTE BOOK, NO., BY, DATE

HIGHWAY FEDERAL AID SHEET
PLATE 3-FULL CROSS SECTION-LINE & DOT
NATIONAL PRINTPAST
PRINTED IN U.S.A.