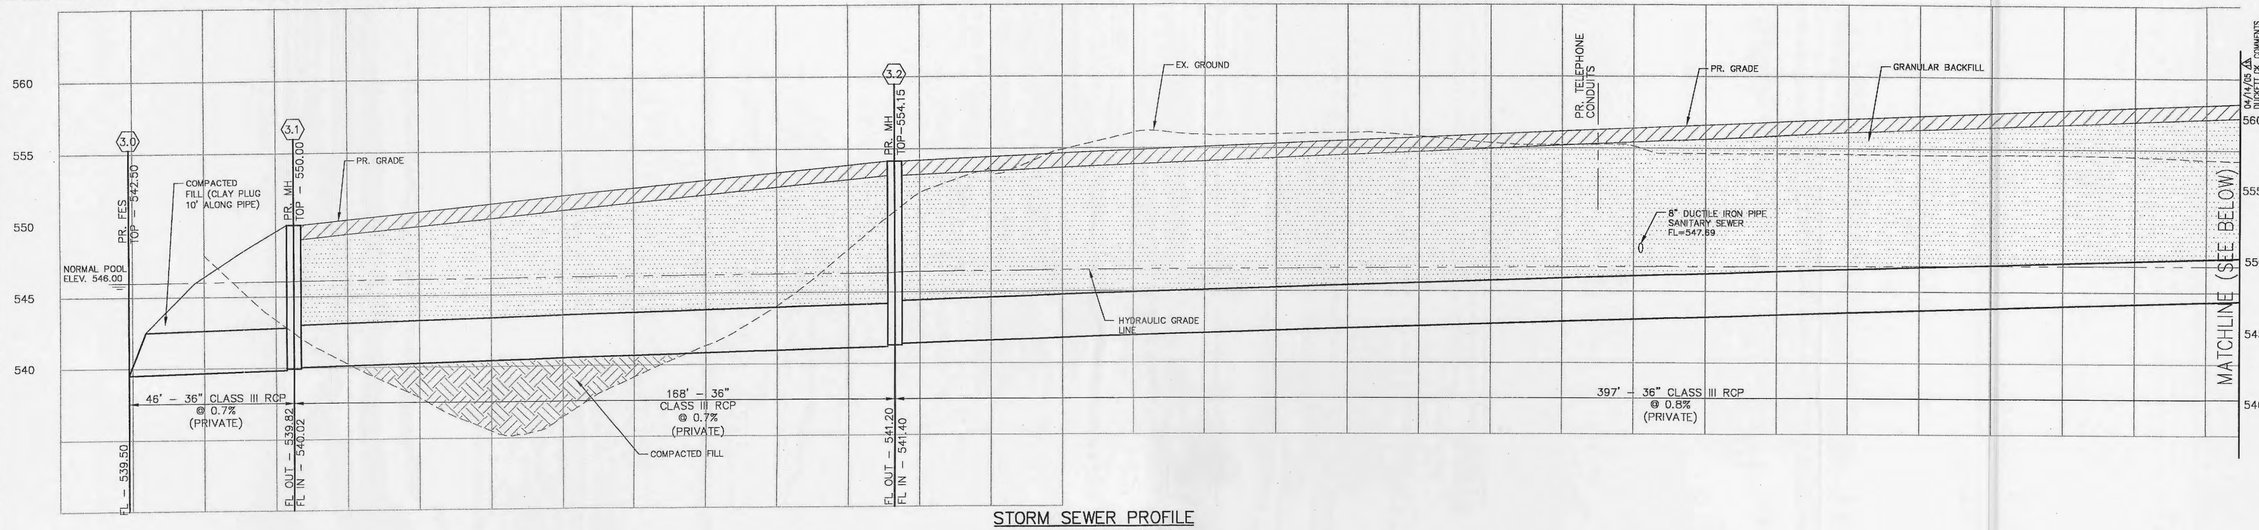

STORM SEWER PROFILE

SCALE: HORIZONTAL 1"=20'
VERTICAL 1"=5'

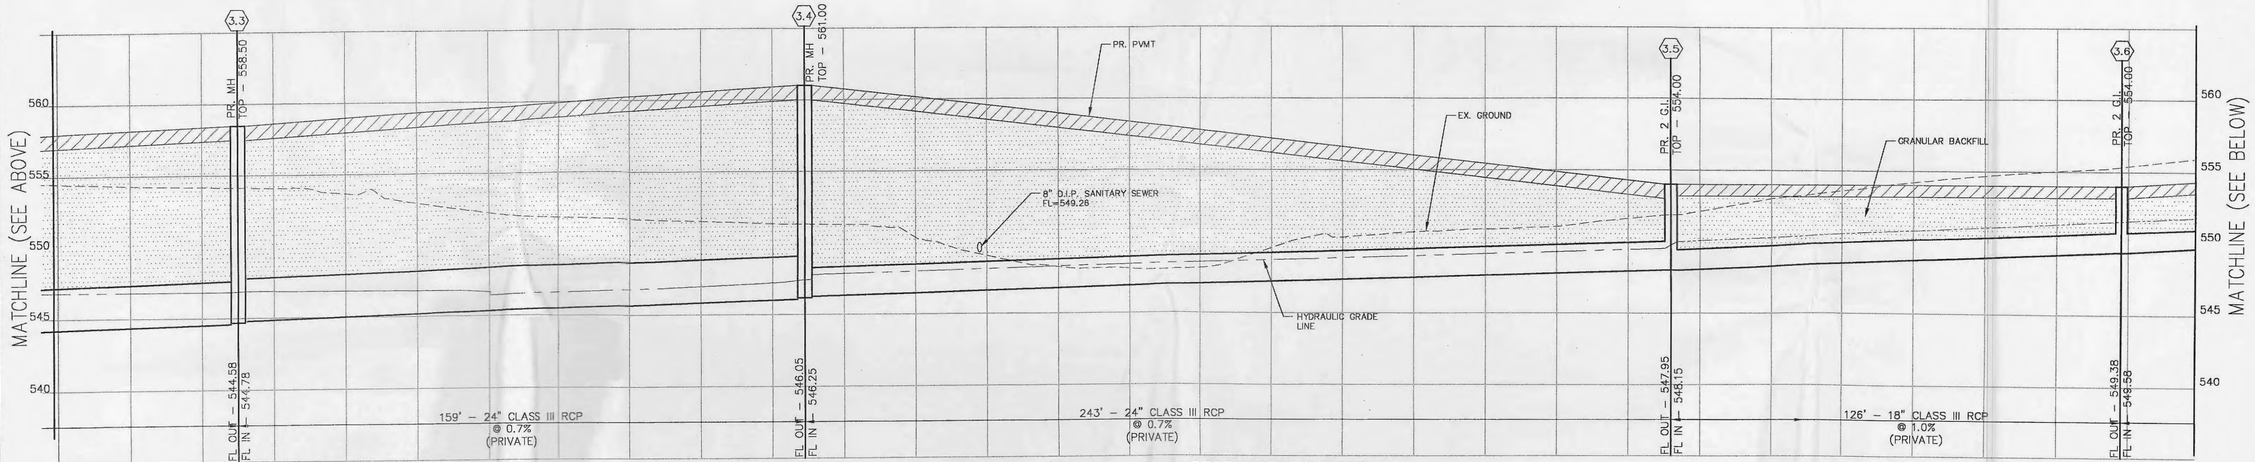

STORM SEWER PROFILE

SCALE: HORIZONTAL 1"=20'
VERTICAL 1"=5'

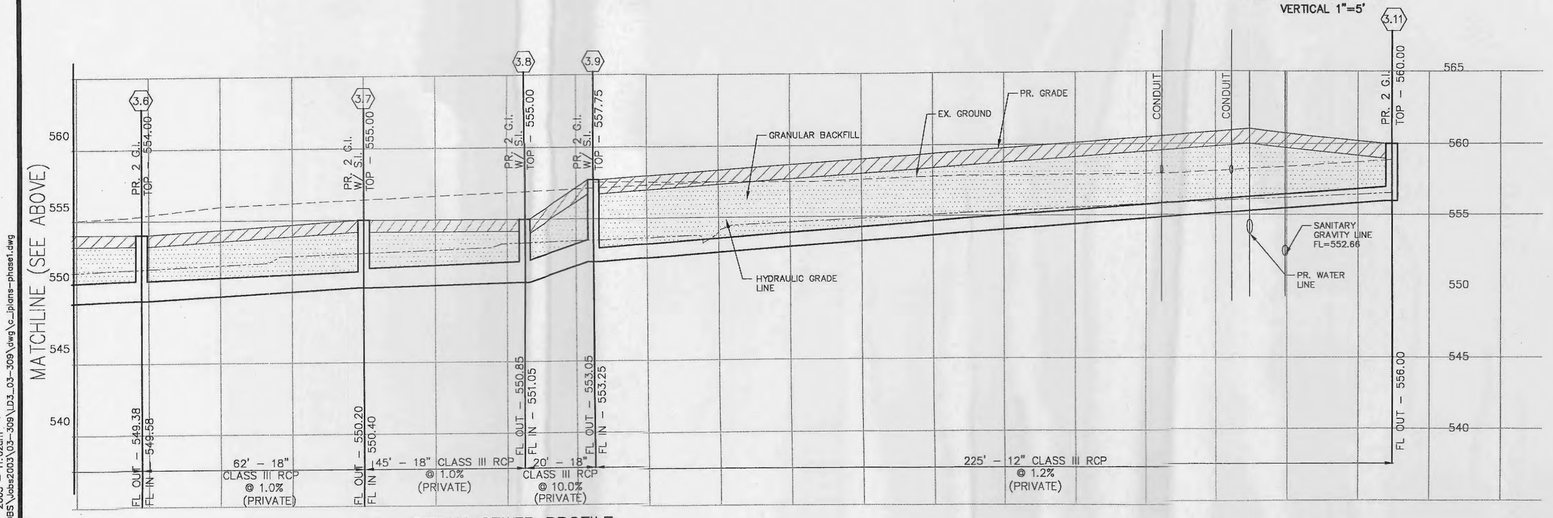

STORM SEWER PROFILE

SCALE: HORIZONTAL 1"=20'
VERTICAL 1"=5'

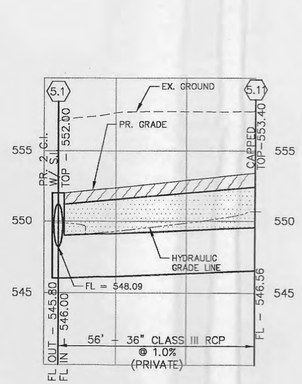

STORM SEWER PROFILE

SCALE: HORIZONTAL 1"=20'
VERTICAL 1"=5'

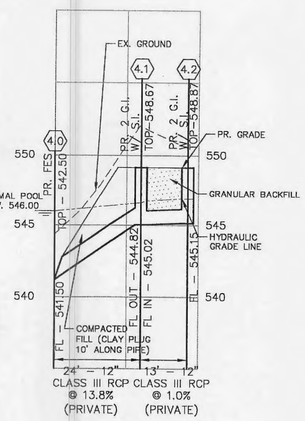

STORM SEWER PROFILE

SCALE: HORIZONTAL 1"=20'
VERTICAL 1"=5'

P&Z #5504

REVISIONS		
DESC.	DATE	
MCKAIG ASSOCIATES	9/28/04	A
MCKAIG ASSOCIATES	11/1/04	A
DUCKETT CREEK COMMENTS	12/28/04	A
CITY OF O'FALLON COMMENTS	1/3/05	A
CITY OF O'FALLON COMMENTS	1/28/05	A
DUCKETT CREEK COMMENTS	2/21/05	A
CITY OF O'FALLON COMMENTS	2/16/05	A
DUCKETT CREEK COMMENTS	2/16/05	A
DUCKETT CREEK COMMENTS	3/3/05	A
DUCKETT CREEK COMMENTS	04/1/05	A
DUCKETT CREEK COMMENTS	04/1/05	A
DUCKETT CREEK COMMENTS	04/12/05	A

DEVELOPER/OWNER:
WINGHAVEN LAND INVESTORS, L.L.C.
C/O MC EAGLE DEVELOPMENT COMPANY
1001 BOARDWALK SPRINGS PLACE
O'FALLON, MO 63366
(636) 561-9300

THE PROFESSIONAL WHOSE SIGNATURE AND PERSONAL SEAL APPEAR HEREON ASSUMES RESPONSIBILITY ONLY FOR WHAT APPEARS ON THIS PAGE, AND DISCLAIMS RESPONSIBILITY TO SECTION 327.411 RSMO FOR ALL OTHER PLANS, SPECIFICATIONS, ESTIMATES OR REPORTS NOT SEALED BY THE UNDERSIGNED. ANY REUSE WITHOUT WRITTEN VERIFICATION OR ADAPTATION BY THE UNDERSIGNED PROFESSIONAL RELATING TO, OR INTENDED TO BE USED FOR, ANY PART OR PARTS OF THE PROJECT TO WHICH THIS PAGE REFERS.

STATE OF MISSOURI
JAMES T. ROTH
NUMBER E-2000150065
REGISTERED PROFESSIONAL ENGINEER

CALEDONIA
HIGHWAY 40/61 AND WINGHAVEN
O'FALLON, MO 63366

SEWER PROFILES

planning • engineering • surveying • landscape architecture
Cole and ASSOCIATES INCORPORATED
10777 sunset office dr. suite 10
saint louis, missouri 63127
p: 314 984 9887 f: 314 984 0587

DESIGNED BY	PMH
DRAWN BY	PMH
CHECKED BY	KER/JTR
DATE	11/5/04
Job Number	03-309
Sheet Number	C7.0

DATE: Apr. 20, 2005 – 11:02am
DRAWING:S:\JOBS\Jobs2003\03-309\LD3_03-309\dwg\c-plans-phase1.dwg