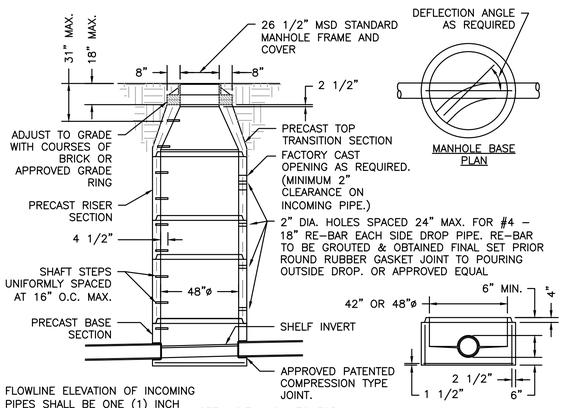

NOTE: DETAIL SHOWN FOR PRIVATE CONSTRUCTION USE ONLY. REFER TO MSD SPECIFICATIONS AND DETAILS FOR PUBLIC SEWER CONSTRUCTION.

1 48" MANHOLE DETAIL

SCALE: N.T.S. **REF. DWG. C5.0**

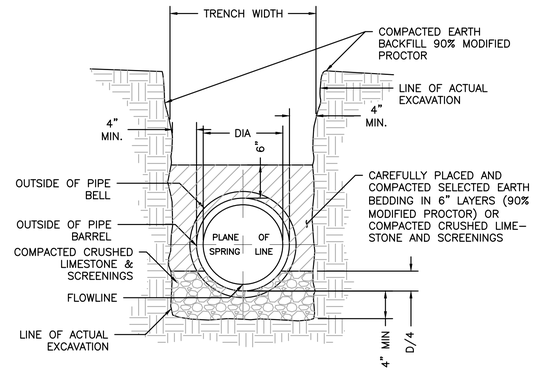

NOTE:
ALL BEDDING & INSTALLATION OF HDPE SHALL BE APPROVED IN WRITING BY PIPE MANUFACTURER.

3 HDPE PIPE BEDDING DETAIL

SCALE: N.T.S. **REF. DWG. C5.0**

* The City of O'Fallon must be provided with a symbol/medallion for review and approval prior to installation. Contact the City if any information is needed.

Size	Style	Adhesive	
3 7/8" to 4"	Crystal Cap or Standard Style	Epoxy	No Dumping Drains to Waterway

City will also allow the precast inlet stone with a similar message as an approved alternate to the marker.

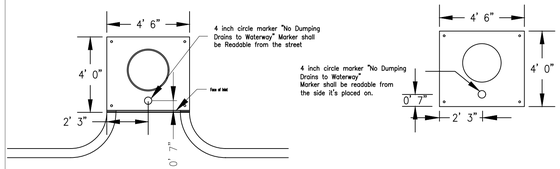

Public or Private inlets

CITY OF O'FALLON
ENGINEERING DEPARTMENT
O'FALLON, MISSOURI

STORM DRAIN MARKER LOCATION

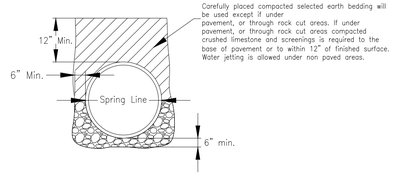

CITY OF O'FALLON
ENGINEERING DEPARTMENT
O'FALLON, MISSOURI

TRENCH DETAIL

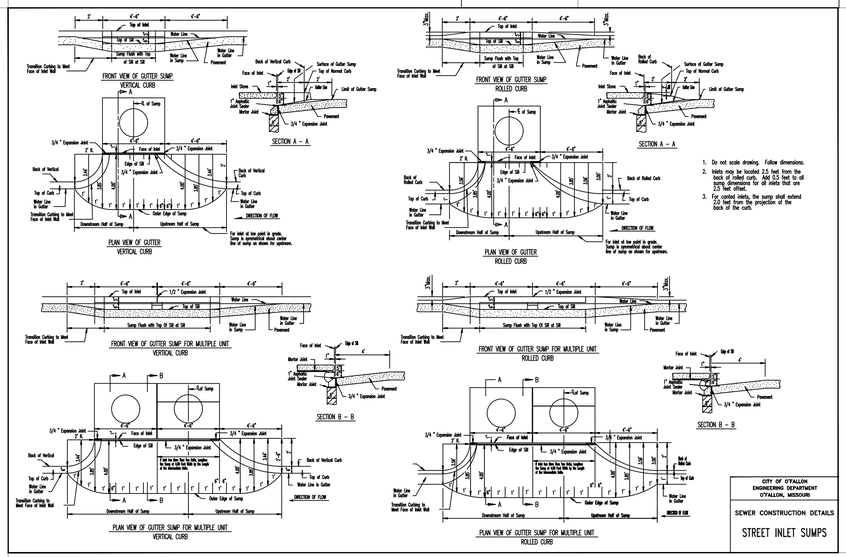

CITY OF O'FALLON
ENGINEERING DEPARTMENT
O'FALLON, MISSOURI

SEWER CONSTRUCTION DETAILS

STREET INLET SUMPS

NO	DATE	REVISION DESCRIPTION

DEVELOPER/OWNER:
40DD SPORTS, LLC
1 ASPEN CIRCLE DRIVE
INNSBROOK, MO 63390

THE PROFESSIONAL, WHOSE SIGNATURE AND PERSONAL SEAL APPEAR HEREON ASSUMES RESPONSIBILITY ONLY FOR WHAT APPEARS ON THIS PAGE, AND DISCLAIMS RESPONSIBILITY FOR ANY ADDITIONS OR DELETIONS TO ADOPTED PLANS, SPECIFICATIONS, ESTIMATES, REPORTS, OR OTHER DOCUMENTS OR INSTRUMENTS NOT SEALED BY THE UNDERSIGNED PROFESSIONAL RELATING TO, OR INTENDED TO BE USED FOR, ANY PART OR PARTS OF THE PROJECT TO WHICH THIS PAGE REFERS.

CIVIL ENGINEERS
CORPORATE ENGINEERING CERTIFICATE #001165
MATTHEW G. STEUBER
NOTARY PUBLIC
MCPE-2019017899
DATE: 05/19/2021

STATE OF MISSOURI
MATTHEW G STEUBER
NOTARY PUBLIC
NUMBER PE-2019017899
PROFESSIONAL ENGINEER

CALEDONIA CENTER PHASE 2
O'FALLON, MO

STORM SEWER DETAILS

cole®
+ ST. CHARLES
1520 S. Fifth Street
Suite 307
St. Charles, MO 63303
636.978.7308 tel
www.colepllc.com
CIVIL ENGINEERING / SURVEYING / PLANNING / LANDSCAPE ARCHITECTURE
Cole & Associates, Inc. ® All Rights Reserved © Cole Design Group, Inc. All Rights Reserved © These Plans are Approved for Use*

DESIGN/CALC BY	MGS
DRAWN BY	MGS
CHECKED BY	EWM
DRAWING SCALE	AS SHOWN
DATE	05/19/2021
Job Number	21-0017
Sheet Number	C10.0

USER: Matt Steuber TAB: C10.0 STORM SEWER DETAILS
DATE: May 19, 2021 - 12:07:42 PM
DRAWING: X:\JOBS\Jobs2021\21-0017\CADD\C-Plan\PlotSheets\0_PLAN_DETAIL_21-0017.dwg