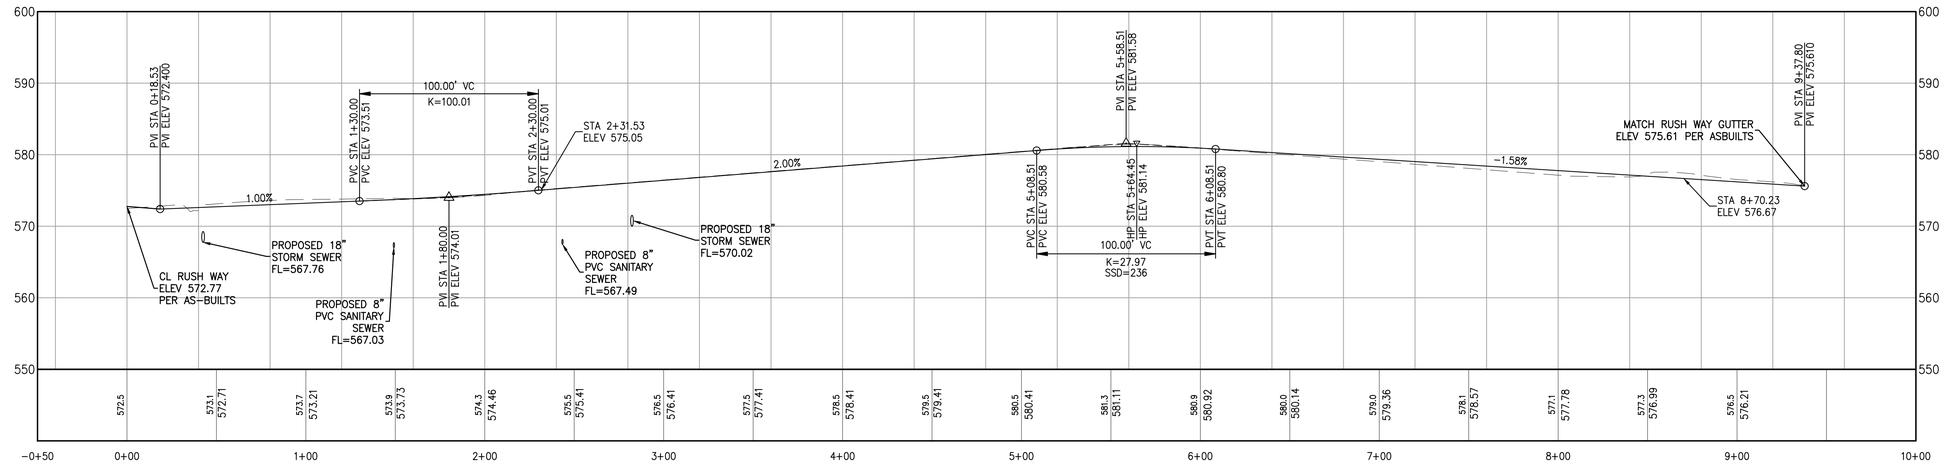

1 ROAD PROFILE

SCALE: 1"=10' VERT. 1" = 40' HORIZ. **REF. DWG. C4.0**

NO	REVISION DESCRIPTION	DATE

DEVELOPER/OWNER:
40DD SPORTS, LLC
1 ASPEN CIRCLE DRIVE
INNSBROOK, MO 63390

THE PROFESSIONAL WHOSE SIGNATURE AND PERSONAL SEAL APPEAR HEREON ASSUMES RESPONSIBILITY ONLY FOR WHAT APPEARS ON THIS PAGE, AND DISCLAIMS ALL RESPONSIBILITY FOR ANY ADDITIONS, DELETIONS OR MODIFICATIONS TO THE PLANS, SPECIFICATIONS, ESTIMATES, REPORTS, OR OTHER DOCUMENTS OR INSTRUMENTS NOT SEALED BY THE UNDERSIGNED PROFESSIONAL RELATING TO, OR INTENDED TO BE USED ON, ANY PART OR PARTS OF THIS PROJECT TO WHICH THIS PAGE REFERS.

CIVIL ENGINEERS
CORPORATE
ENGINEERING
CERTIFICATE
#001165

STATE OF MISSOURI
MATTHEW G STEUBER
NUMBER
PE-2010017899
PROFESSIONAL ENGINEER

MATTHEW G. STEUBER
PROFESSIONAL ENGINEER
MO PE-2010017899
DATE: 05/19/2021

CALEDONIA CENTER PHASE 2
O'FALLON, MO

STREET PROFILE

+ ST. CHARLES
1520 S. Fifth Street
Suite 307
St. Charles, MO 63303
636.978.7508 tel
www.colestl.com

CIVIL ENGINEERING / SURVEYING / PLANNING / LANDSCAPE ARCHITECTURE
Cole & Associates, Inc. is a Missouri Corporation d.b.a. Cole Design Group, Inc. in Arizona & Texas. Cole Engineering, Inc. in Kansas

DESIGN/CALC BY	MGS
DRAWN BY	MGS
CHECKED BY	EWM
DRAWING SCALE	AS SHOWN
DATE	05/19/2021
Job Number	21-0017
Sheet Number	C6.0

USER: Matt Steuber TAB: C6.0 STREET PROFILE
DATE: May 19, 2021 - 12:06:03 PM
DRAWING: S:\JOBS\Jobs2021\21-0017\CADD\C-Plan\PlotSheets\0_JPLAN_PROFILES_21-0017.dwg