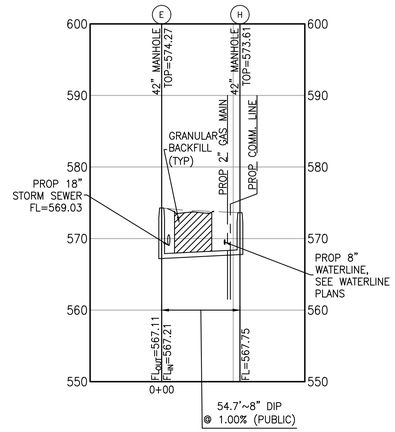

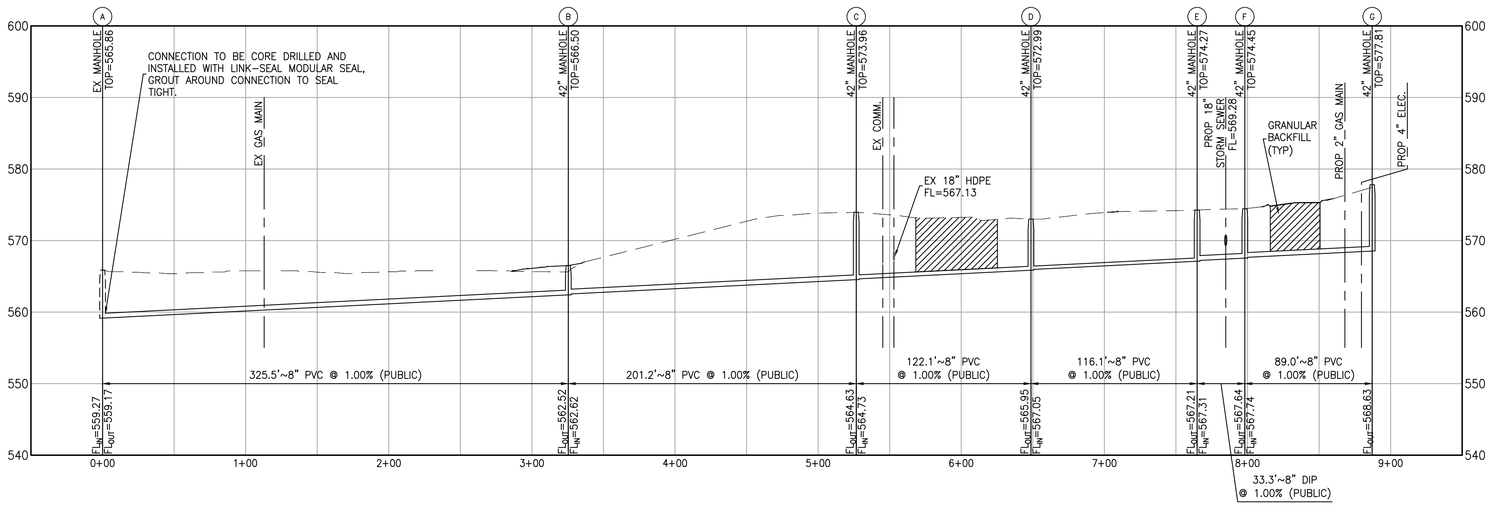

1 SANITARY SEWER PROFILE

SCALE: 1"=10' VERT. 1"=50' HORIZ. **REF. DWG.** C5.0

DUCKETT CREEK SANITARY DISTRICT NOTES:

1. EXISTING SANITARY SEWER SERVICE SHALL NOT BE INTERRUPTED.
2. CONSTRUCTION OF SANITARY SEWERS REQUIRES DUCKETT CREEK SANITARY DISTRICT INSPECTION. CONTACT THE DCSD INSPECTION DEPARTMENT AT 636-441-1244 TO SCHEDULE INSPECTION. 48 HOURS ADVANCE NOTICE IS REQUIRED

DATE	NO	REVISION DESCRIPTION

DEVELOPER/OWNER:

40DD SPORTS, LLC
1 ASPEN CIRCLE DRIVE
INNSBROOK, MO 63390

THE PROFESSIONAL WHOSE SIGNATURE AND PERSONAL SEAL APPEAR HEREON ASSUMES RESPONSIBILITY ONLY FOR WHAT APPEARS ON THIS PAGE, AND DISCLAIMS RESPONSIBILITY FOR ANY ALTERATIONS TO THE DOCUMENT, OTHER PLANS, SPECIFICATIONS, ESTIMATES, REPORTS, OR OTHER DOCUMENTS OR INSTRUMENTS NOT SEALED BY THE UNDERSIGNED PROFESSIONAL RELATING TO, OR INTENDED TO BE USED FOR, ANY PART OR PARTS OF THE PROJECT TO WHICH THIS PAGE REFERS.

CIVIL ENGINEERS
CORPORATE ENGINEERING CERTICATE #001165

STATE OF MISSOURI
MATTHEW G. STEUBER
NUMBER PE-2010178899
PROFESSIONAL ENGINEER

MATTHEW G. STEUBER
PE-2010178899
NO.PE-2010017899
DATE: 05/19/2021

CALEDONIA CENTER PHASE 2
O'FALLON, MO

SANITARY PROFILES

cole ®
+ ST. CHARLES
1520 S. Fifth Street
Suite 307
St. Charles, MO 63303
636.978.7508 tel
www.colestl.com
CIVIL ENGINEERING / SURVEYING / PLANNING / LANDSCAPE ARCHITECTURE
Cole & Associates, Inc. is a Missouri Corporation d.b.a. Cole Design Group, Inc. in Arizona & Texas, herein referred to as "Cole"

DESIGN/CALC BY	MGS
DRAWN BY	MGS
CHECKED BY	EWM
DRAWING SCALE	AS SHOWN
DATE	05/19/2021
Job Number	21-0017
Sheet Number	C7.0

USER: Matt Steuber TAB: C7.0 SANITARY PROFILES
DATE: May 19, 2021 - 12:06:41 PM
DRAWING: S:\2085\Jobs2021\21-0017\CADD\C-Plan\PlatSheets\0_IPLAN_PROFILES_21-0017.dwg