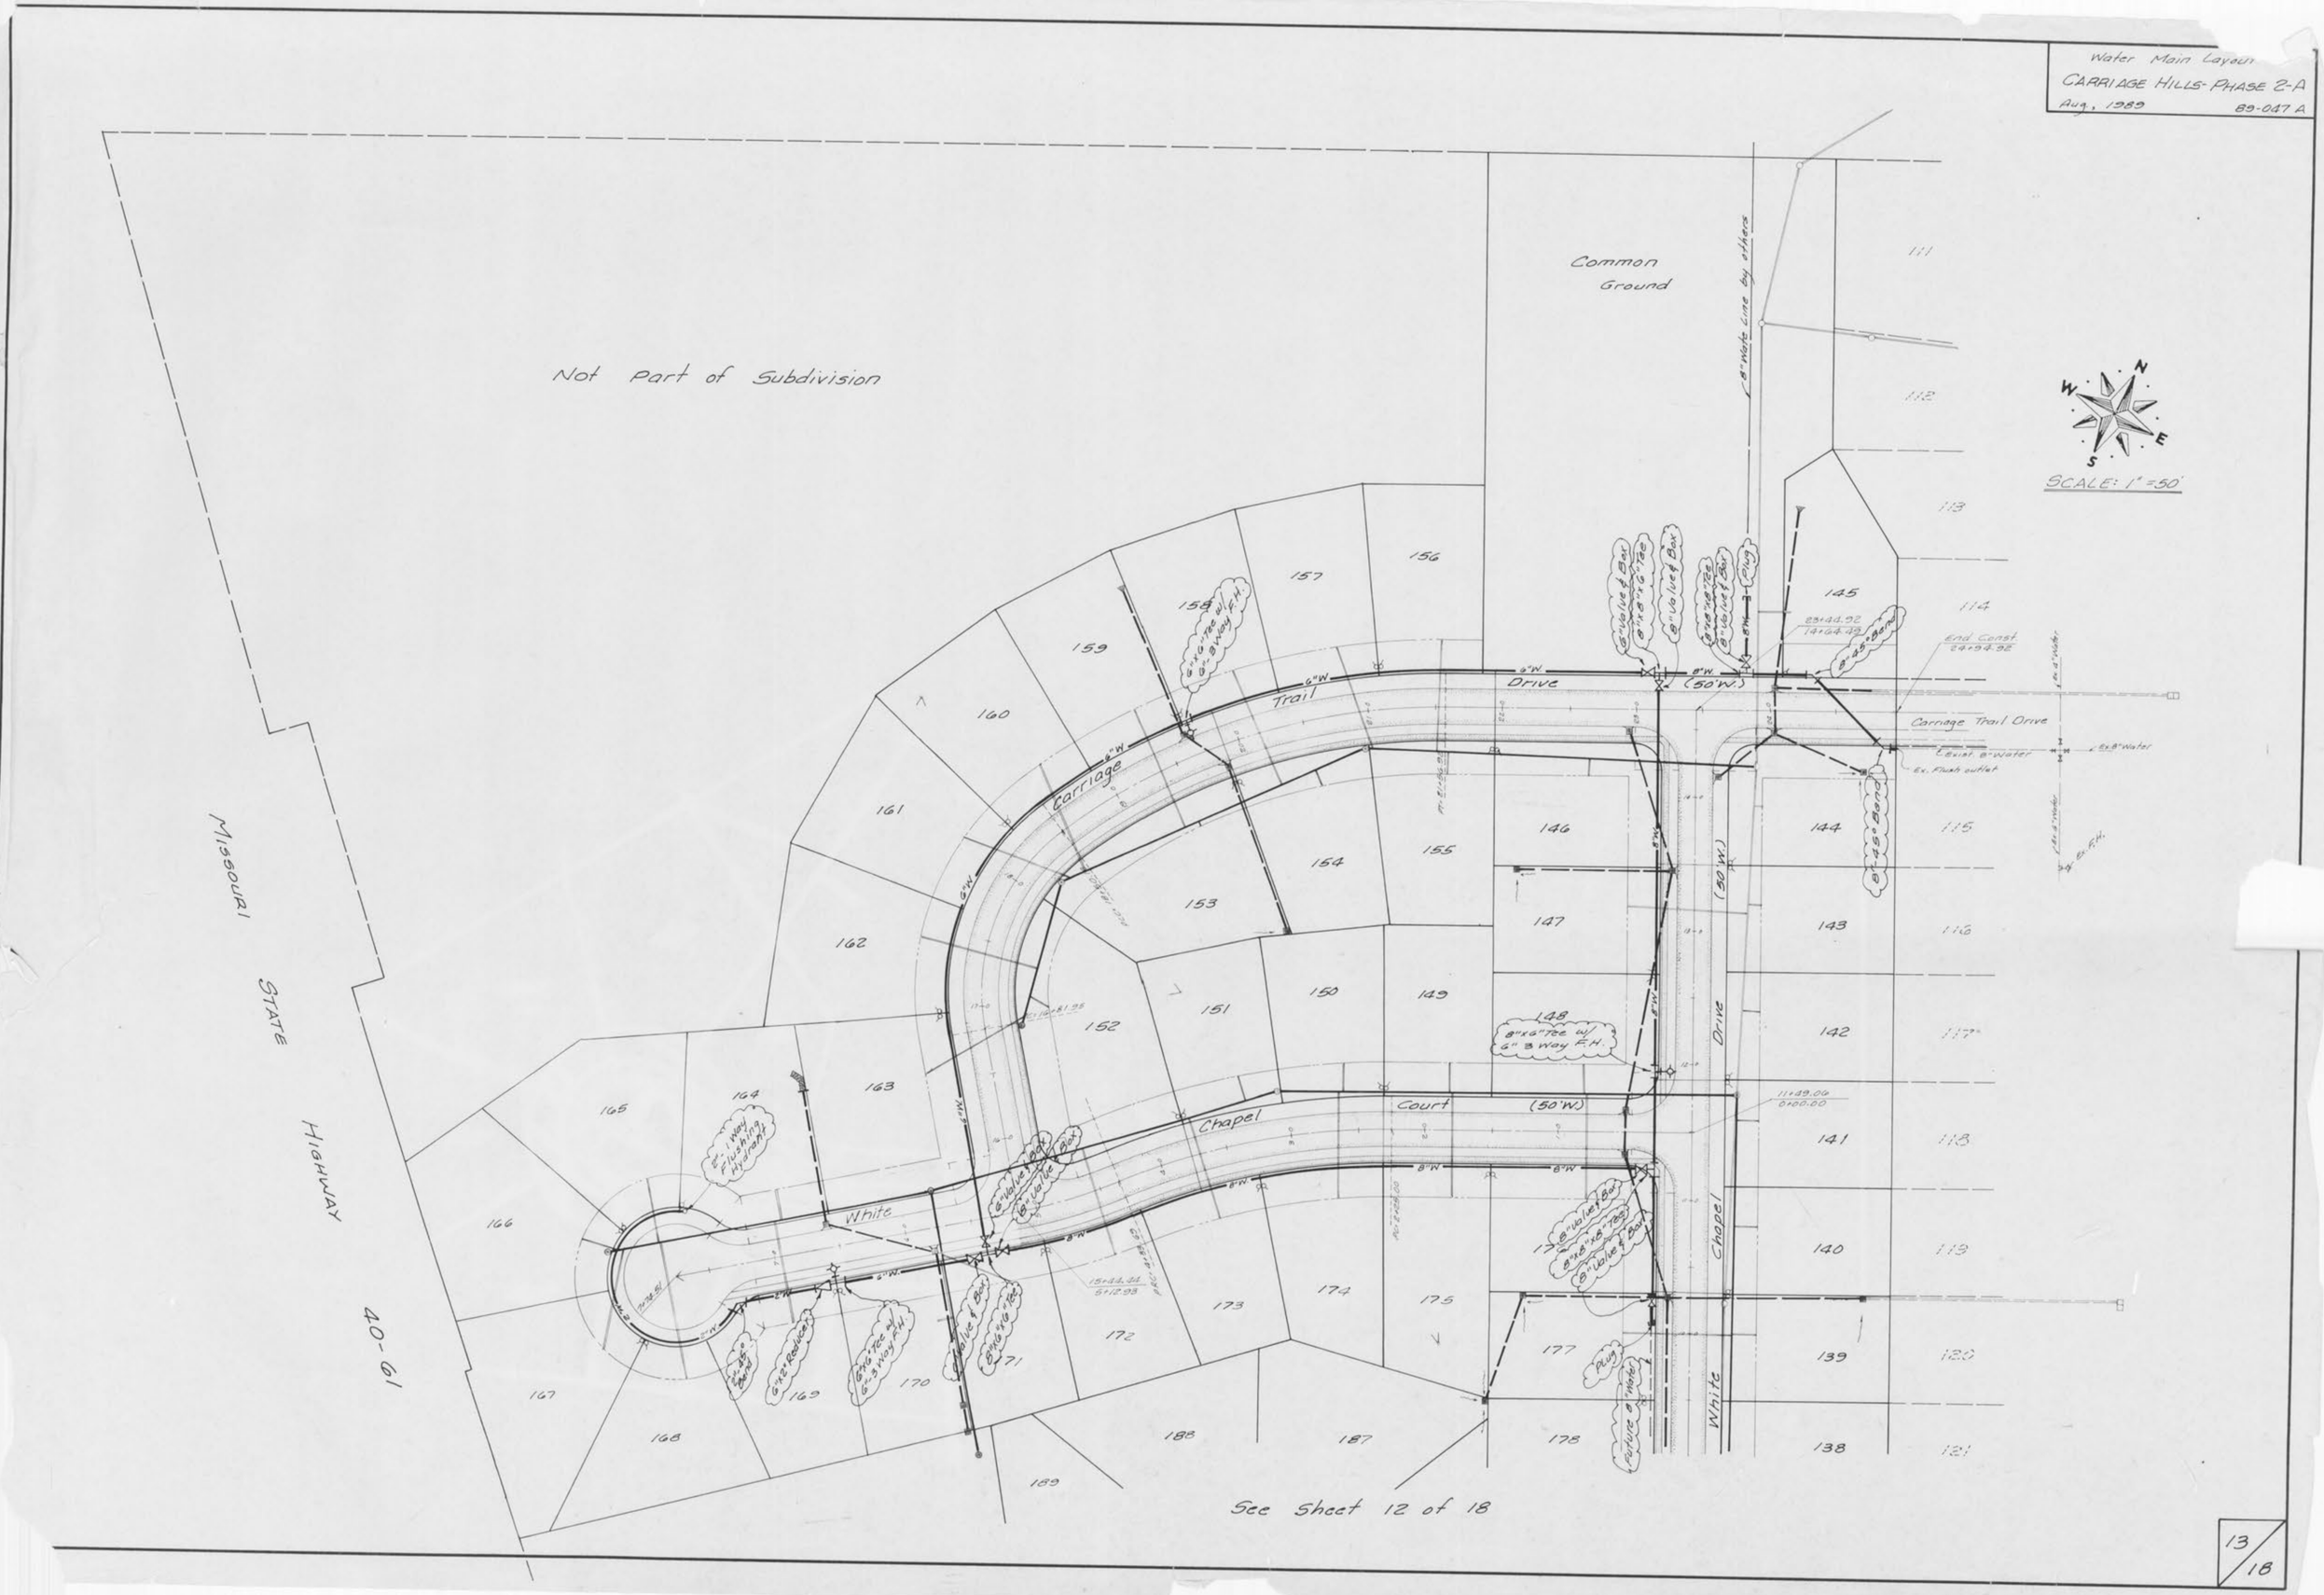
Water Main Layout
CARRIAGE HILLS- PHASE 2-A
Aug., 1989
89-047 A
Not Part of Subdivision
Common Ground
8" Water Line by others
SCALE: 1" = 50'
Carriage Trail Drive
Chapel Court (50'W.)
White Chapel Drive (50'W.)
Missouri State Highway 40-61
Carriage Trail Drive
End Const. 24+94.92
Exist. 8" Water
Ex. Flush outlet
Plug
Future 8" Water
See Sheet 12 of 18
13/18