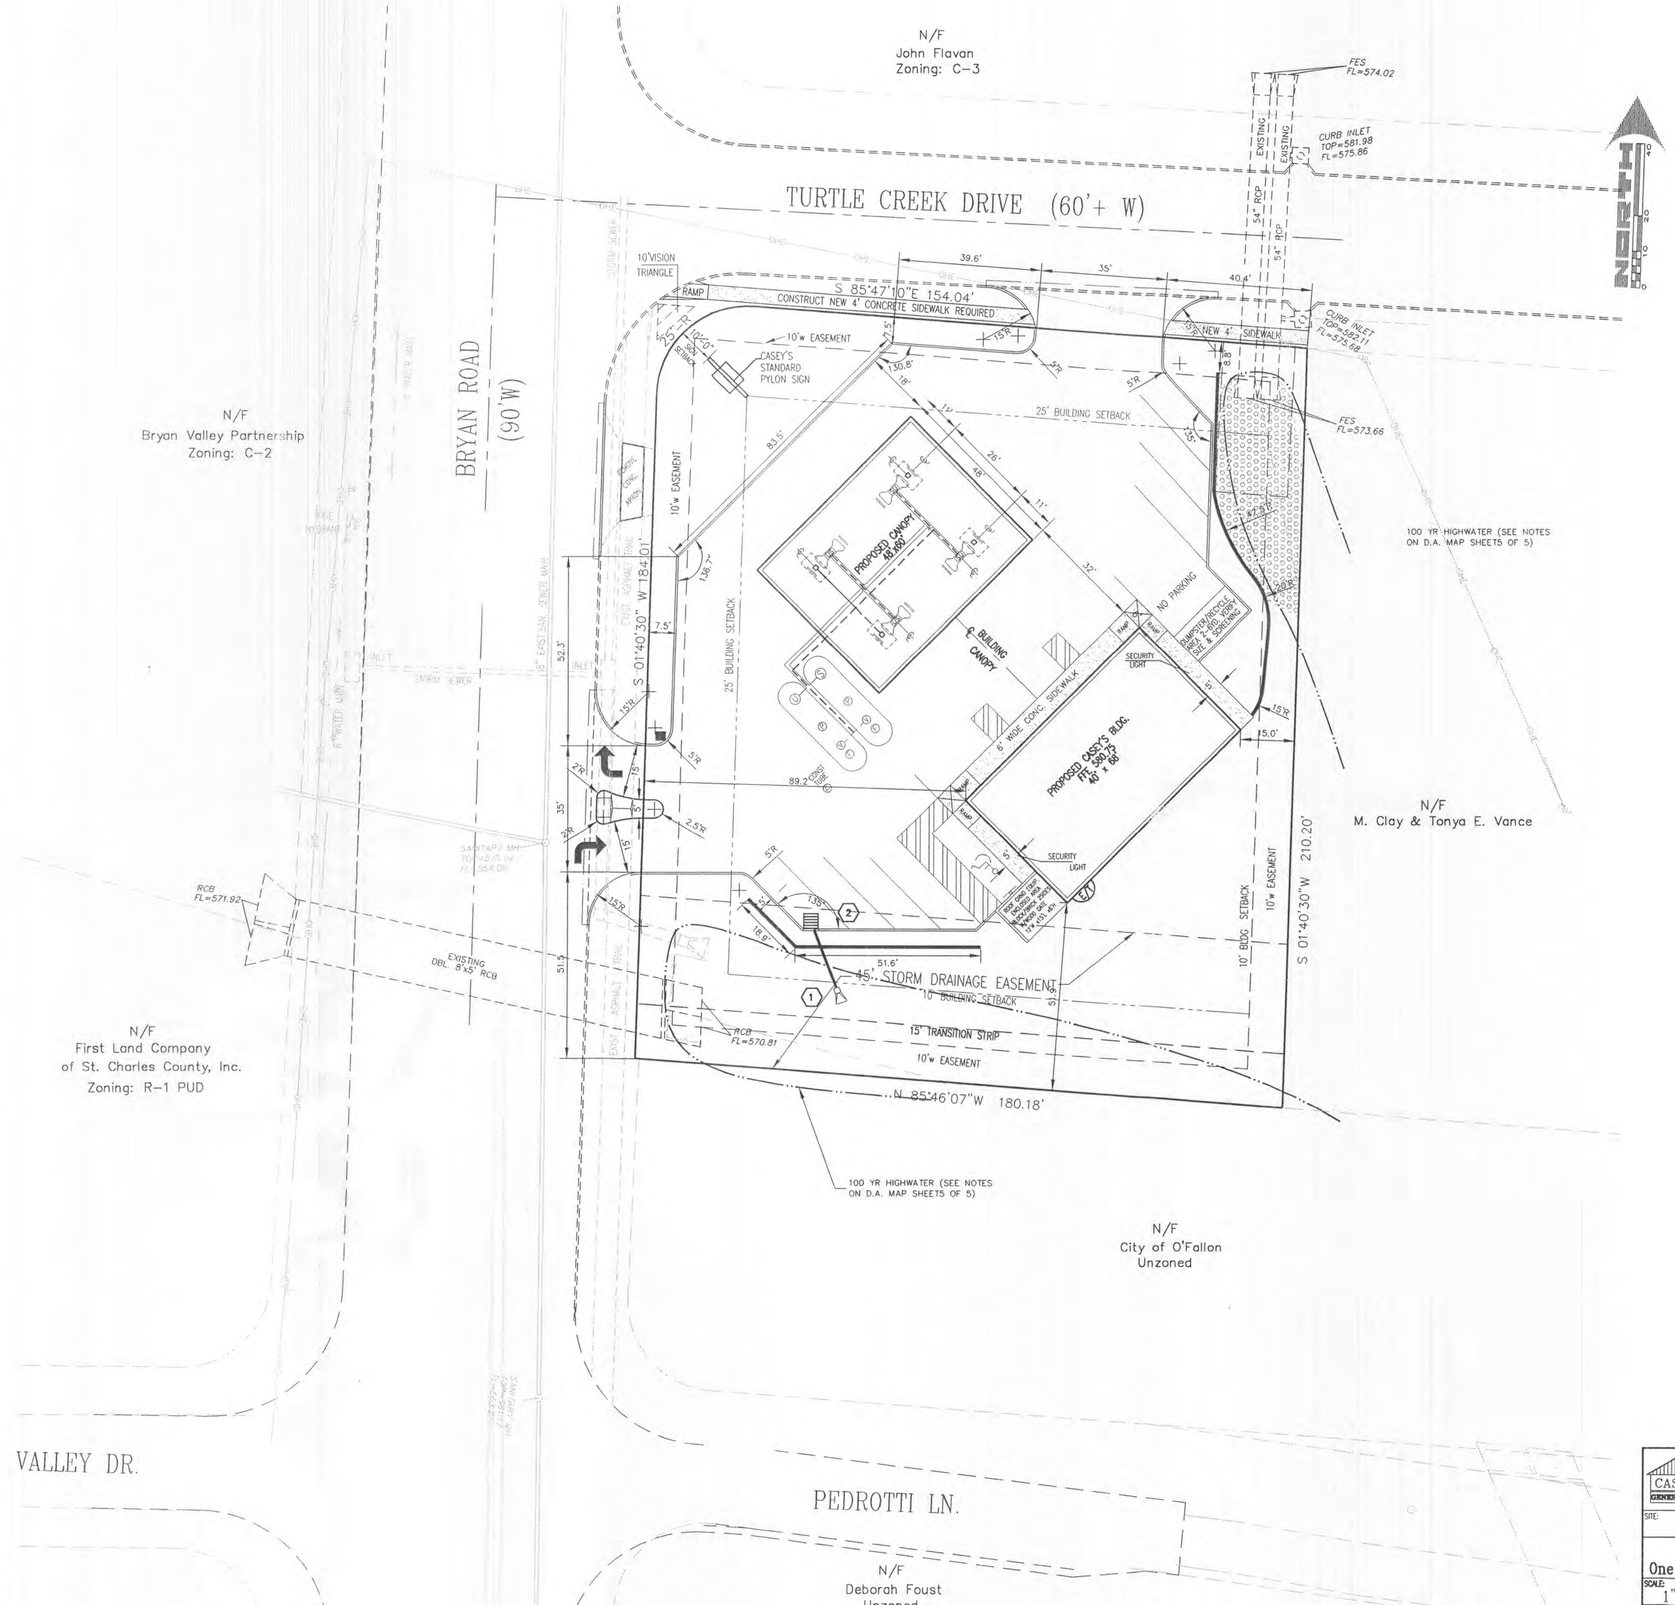

GENERAL NOTES:
1. ALL DIMENSIONS ARE IN DECIMAL FEET.
2. DIMENSIONS ARE SHOWN TO THE FACE OF CURB.
3. ALL RADII ARE SHOWN TO THE FACE OF CURB OR WALL.
4. REFER TO ARCHITECTURAL PLANS FOR EXACT DIMENSION OF BUILDING.
5. REFER TO ARCHITECTURAL PLANS FOR EXACT DIMENSIONS OF CANOPY, INCLUDING FOUNDATIONS, PUMP PLACEMENT, AND POST REQUIREMENTS.
6. ALL PUMP & STORAGE TANK INFORMATION TO BE PROVIDED IN ARCHITECTURAL PLANS, SEE MECHANICAL DRAWINGS.

ACCESSIBILITY

SIDEWALKS, CURB RAMPS, RAMPS, WALKWAYS, AND ACCESSIBLE PARKING SPACES; EXTERIOR TO THE BUILDINGS AS PROPOSED HEREON, SHALL BE CONSTRUCTED IN ACCORDANCE WITH THE CURRENT APPROVED "AMERICANS WITH DISABILITIES ACT ACCESSIBILITY GUIDELINES" [ADAAG], INCLUDING SPECIFICATIONS FOR SIGNAGE, GRADES AND CONSTRUCTION MATERIALS. IN THE EVENT THERE IS A CONFLICT BETWEEN THE INFORMATION AS SHOWN UPON THE DRAWINGS AND THE ADAAG, ADAAG SHALL TAKE PRECEDENCE. PRIOR TO CONSTRUCTING ANY MODIFICATIONS FROM THE INFORMATION AS SHOWN, THE CONTRACTOR SHALL NOTIFY THE OFFICE OF THE ENGINEER AS TO THE SPECIFIC CONFLICT AND THE PROPOSED ADJUSTMENT.

NOTE TO CONTRACTOR

A. CONTRACTOR/SUBCONTRACTOR SHALL INVESTIGATE, ASCERTAIN AND CONFORM TO ANY AND ALL PERMIT REQUIREMENTS OF THE (ANY) VARIOUS AFFECTED UTILITY COMPANIES AND/OR REGULATORY AGENCIES WITH REGARDS TO MAKING CONNECTIONS TO, OR CROSSINGS OF, THEIR FACILITIES; WORKING WITHIN THEIR RIGHTS-OF-WAY OR EASEMENTS; INSPECTIONS AND ASSOCIATED DOLLAR CHARGES; AND/OR SPECIAL BACKFILL REQUIREMENTS. SUCH INVESTIGATION TO INCLUDE BUT NOT BE LIMITED TO THE MAKING OF NECESSARY APPLICATIONS AND PAYMENT OF ALL REQUIRED FEES.
B. THE LOCATION OF EXISTING UTILITIES AS SHOWN ON THESE PLANS OR PROFILES ARE APPROXIMATE. IT IS THE RESPONSIBILITY OF THE CONTRACTOR/SUBCONTRACTOR TO VERIFY THE FIELD LOCATION(S), ANTICIPATED CLEARANCE(S), AND THE EXISTENCE OF ANY FACILITIES NOT SHOWN HEREON, AS PART OF HIS INVESTIGATION(S) IN PARAGRAPH A ABOVE.

NOTICE TO CONTRACTOR

UNDERGROUND FACILITIES, STRUCTURES AND UTILITIES HAVE BEEN PLOTTED FROM AVAILABLE RECORDS, THEREFORE, THE RELATIONSHIP BETWEEN PROPOSED WORK AND EXISTING FACILITIES, STRUCTURES AND UTILITIES MUST BE CONSIDERED APPROXIMATE AND IT IS THE CONTRACTOR'S RESPONSIBILITY TO DETERMINE THEIR EXACT LOCATION AND THE EXISTENCE OF ANY NOT SHOWN.
(ALL UTILITIES SHALL BE LOCATED BOTH HORIZONTALLY AND VERTICALLY TO VERIFY CLEARANCE/COVER OF ANY PROPOSED GRADING, SEWERS, FOOTINGS, ETC. PRIOR TO CONSTRUCTION. UTILITY COMPANY REPRESENTATIVES SHALL BE ON SITE DURING SUCH TIMES THAT EXCAVATION IS TAKING PLACE IN THE VICINITY OF THEIR FACILITIES.)

STATE OF MISSOURI — MICHAEL D. VANCE — NUMBER 2003 — REGISTERED PROFESSIONAL ENGINEER

THE WORK WHICH THE REGISTERED PROFESSIONAL ENGINEER HAS PREPARED OR HAS PROVIDED UNDER HIS DIRECTION AND RESPONSIBLE CHARGE AND WHICH HE HAS DATED, SIGNATURE, IS LIMITED TO ONLY SITEWORK ITEMS OF GRADING, SEWERS, PAVEMENT, AND STORM WATER MANAGEMENT. THE WORK SHOWN ON THESE PLANS DOES NOT COVER, AND IS NOT RESPONSIBILITY IS TAKEN BY, THE ENGINEER FOR SERVICES NOT RENDERED (PURSUANT TO 327.411 RSMo), INCLUDING: BOUNDARY AND TOPOGRAPHIC SURVEYS; ALL ARCHITECTURAL WORK; ALL LANDSCAPE ARCHITECTURAL WORK; STRUCTURAL AND ELECTRICAL COMPONENTS; GEOTECHNICAL INVESTIGATIONS AND RECOMMENDATIONS; SANITARY SEWER, WATER, GAS, ELECTRIC, AND TELEPHONE SUPPLY AND DISTRIBUTION FACILITIES; AND ANY OTHER ITEMS NOT SPECIFICALLY ADDRESSED IN ESTIMATES, PLATS, REPORTS, SURVEYS OR OTHER DOCUMENTS OR INSTRUMENTS PREPARED BY THE REGISTERED PROFESSIONAL ENGINEER. ANY USE OF THESE PLANS AS PART OF THE TOTAL PROJECT, AND ALL WORKING UNLESS AUTHENTICATED BY THE DATED SIGNATURE AND SEAL OF THE REGISTERED PROFESSIONAL ENGINEER. CONSTRUCTION MEANS AND METHODS OF ANY PART OF THE TOTAL PROJECT, AND ALL WORKING UNLESS AUTHENTICATED

DISCLAIMER

CASEY'S GENERAL STORE
GEOMETRIC PLAN

Prepared For:
Casey's General Stores
One Convenience Blvd.
Ankeny, IA 50021
(515)965-6100

WIND ENGINEERING COMPANY
122 N. Kirkwood Road
Kirkwood, MO 63122
Telephone: (314) 965-8286
Telecopier: (314) 965-7592

No.	Date:	Description:	P.E. Signature

REVISIONS

WIND ENGINEERING COMPANY
COPYRIGHT 1998
THESE DESIGNS AND DRAWINGS ARE COPYRIGHTED AND REMAIN THE PROPERTY OF WIND ENGINEERING. THEY MAY NOT BE USED OR REPRODUCED WITHOUT WRITTEN CONSENT.

CASEY'S GENERAL STORE — STONE MILL PIZZA — CASEY'S General Stores, Inc. — STONE MILL DONUTS — CASEY'S GENERAL STORE

SITE: BRYAN ROAD SITE — O'FALLON, MO. #2 — REVISED 01-12-99

CASEY'S MARKETING COMPANY
One Convenience Blvd., P.O. Box 3001, Ankeny, Ia. 50021 515-965-6100

SCALE:	DRAWN BY:	DEPARTMENT:	DATE:
1"=20'-0"	T.GRUBER	CONSTRUCTION DIVISION	11-20-98

DRAWING INFORMATION: PLAN "G" 40'-0" x 68'-0" — DRAWING NUMBER: PLOT

Date:	03-27-99
Drawn By:	JLF
Checked By:	DCW
Project Number:	98089
Sheet Number:	3 of 5
MSD P-BASEMAP	