GRAPHIC SCALE

20 0 10 20 40 80

( IN FEET )
1 inch = 20 ft.

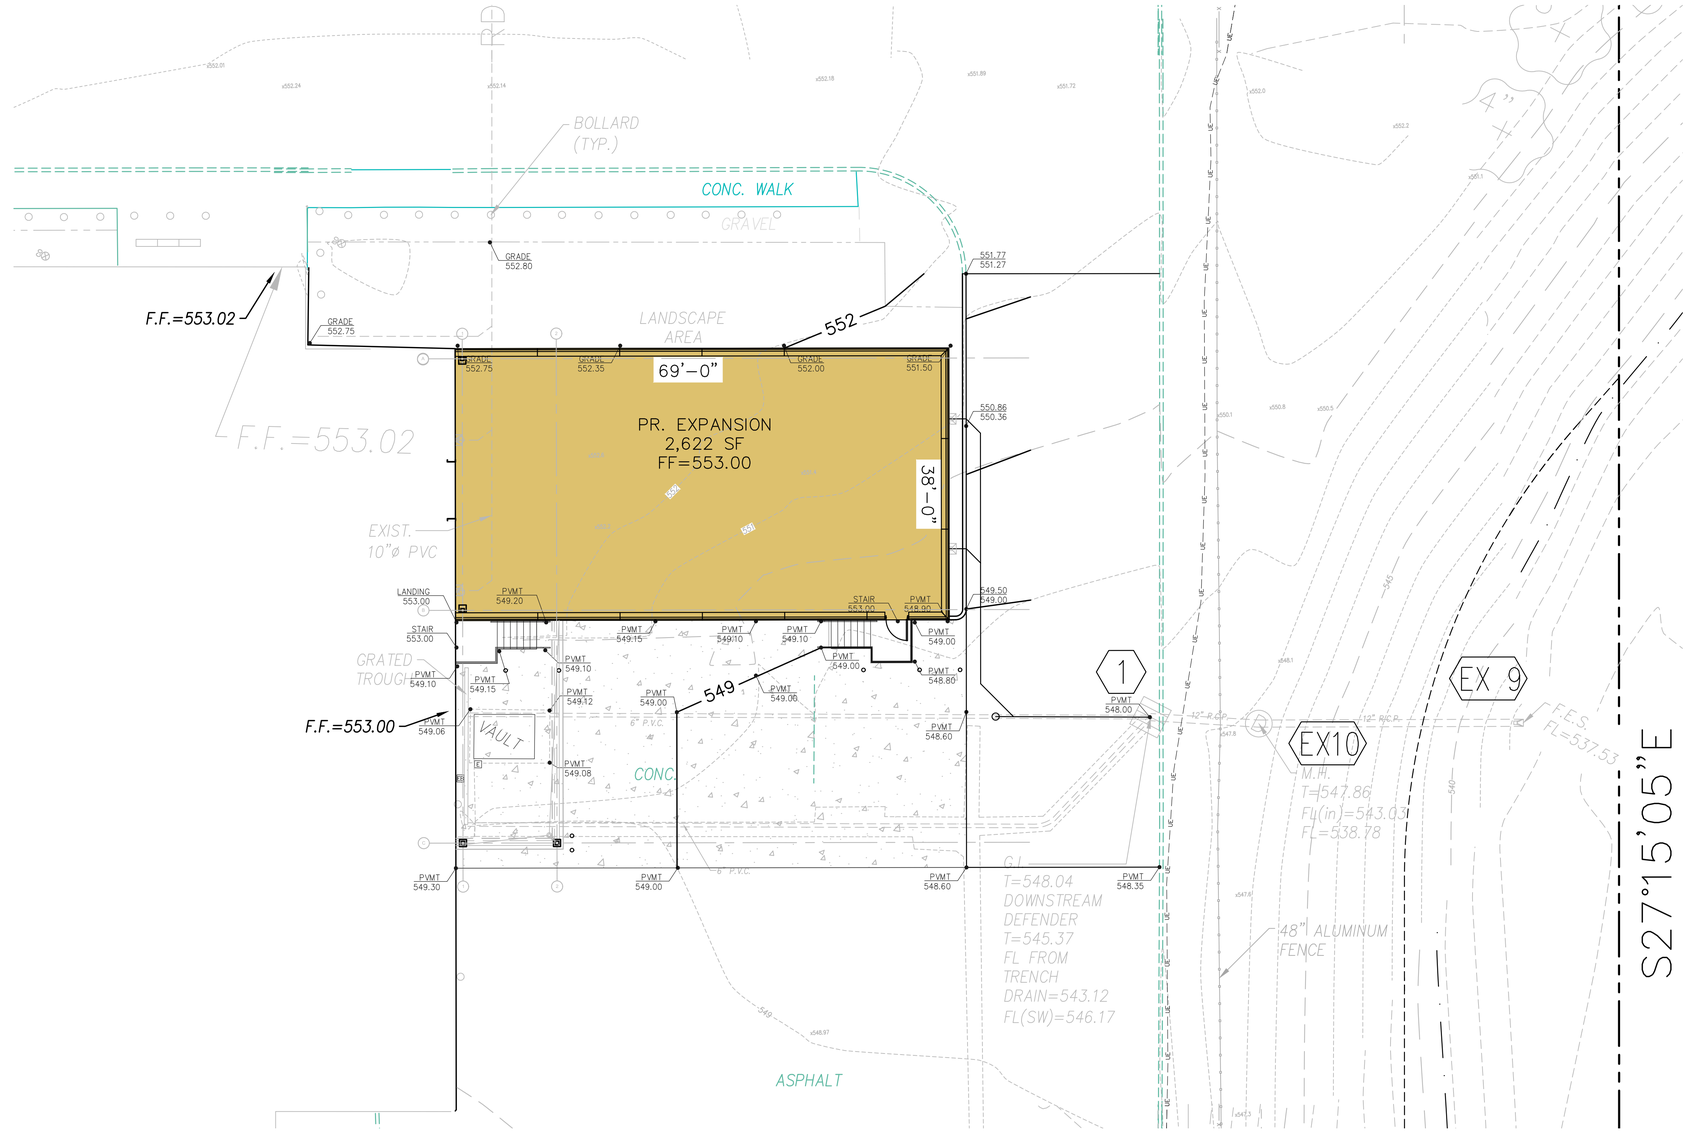


## GENERAL NOTES

1. SEE SHEET C6.0 FOR PAVEMENT JOINT DETAILS.
2. CONTRACTOR SHALL NOTIFY ENGINEER OF DISCREPANCIES PRIOR TO PAVEMENT, STAIRWAY AND/OR ADA RAMP CONSTRUCTION.
3. ELEVATIONS SHOWN ARE TO TOP OF PAVEMENT/CURB UNLESS OTHERWISE NOTED.


PREPARED BY:
STOCK & ASSOCIATES Consulting Engineers, Inc.
257 Chesterfield Business Parkway
St. Louis, MO 63005 PH. (636) 530-9100 FAX (636) 530-9130
e-mail: general@stockassoc.com
Web: www.stockassoc.com


SITE IMPROVEMENT PLANS FOR:

# CENTENE DATA CENTER BUILDING EXPANSION

6430 WELDON SPRING ROAD
CITY OF O'FALLON, MISSOURI 63376

STATE OF MISSOURI
GEORGE MICHAEL STOCK
NUMBER PE-25116
PROFESSIONAL ENGINEER

12/28/2020

GEORGE M. STOCK E-25116
CIVIL ENGINEER
CERTIFICATE OF AUTHORITY NUMBER: 000996

REVISIONS:

| | |
|---|---|
| 1 | 2020-11-11 – 75% CD SET |
| 2 | 2020-12-15 – 100% PERMIT/BID SET |
| 3 | 2020-12-28 – REVISED PER CITY COMMENTS |

| | |
|---|---|
| DRAWN BY: J.M.B. | CHECKED BY: G.M.S. |
| DATE: 11/6/2020 | JOB NO: 209-4511.10 |
| DUCKETT CREEK #: – | BASE MAP #: – |
| S.C.C. H&T #: – | H&T S.U.P. #: – |
| M.D.N.R. #: MORA– | |

SHEET TITLE:

DETAILED GRADING PLAN

SHEET NO.: C4.2