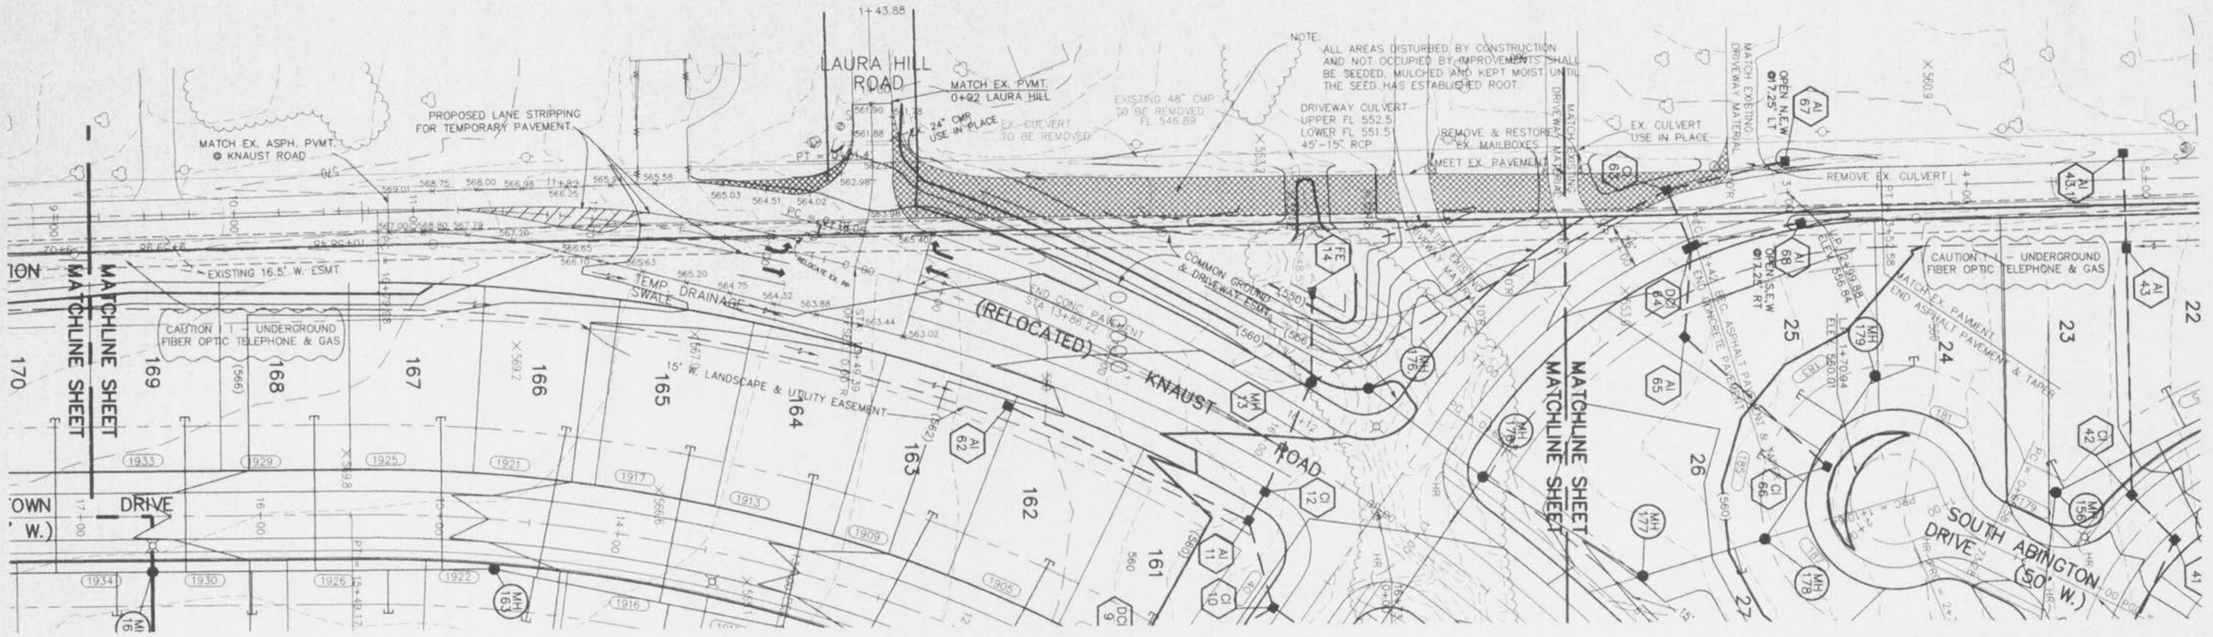

TEMPORARY PAVEMENT @ LAURA HILL & KNAUST ROAD

GRAPHIC SCALE

(IN FEET)
1 inch = 40 ft.

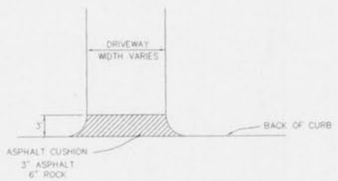

TYPICAL DRIVEWAY CUSHION
NOT TO SCALE

NOTES:

NEW DRIVEWAY EXTENSIONS TO MATCH EXISTING MATERIALS AND THICKNESS

FOR PAVEMENT SECTION KNASUT ROAD 0+00 TO 2+42
SEE 26' PAVEMENT DETAIL SHEET

-- DENOTES TEMPORARY ASPHALT PAVEMENT

TEMPORARY ASPHALT PAVEMENT
3" TYPE "C" ASPHALTIC CONCRETE WEARING SURFACE
8" TYPE "X" ASPHALTIC CONCRETE BASE
2" TYPE 1 AGGREGATE SUBGRADE

(SEE SHEET 1 FOR ALL CONSTRUCTION NOTES.)

-- DENOTES EXISTING PAVEMENT (KNAUST ROAD) TO BE REMOVED

THE UNDERGROUND UTILITIES SHOWN HEREON WERE PLOTTED FROM AVAILABLE INFORMATION AND DO NOT NECESSARILY REFLECT THE ACTUAL EXISTENCE, NONEXISTENCE, SIZE, TYPE, NUMBER OR LOCATION OF THESE OR OTHER UTILITIES. THE GENERAL CONTRACTOR SHALL BE RESPONSIBLE FOR VERIFYING THE ACTUAL LOCATION OF ALL UNDERGROUND UTILITIES, SHOWN OR NOT SHOWN, AND SAID UTILITIES SHALL BE LOCATED IN THE FIELD PRIOR TO ANY GRADING, EXCAVATION OR CONSTRUCTION OF IMPROVEMENTS. THESE PROVISIONS SHALL IN NO WAY ABSOLVE ANY PARTY FROM COMPLYING WITH THE UNDERGROUND FACILITY SAFETY AND DAMAGE PREVENTION ACT, CHAPTER 319, RSMo

BASE MAP

ISSUE	REMARKS/DATE
1	8/12/96
2	8/23/96
3	9/4/96

PREPARED FOR:
J.H.B. PROPERTIES, INC.
5091 NEW BAUMGARTNER ROAD
ST. LOUIS, MISSOURI 63129
PHONE: (314) 487-6717

CONFIDENTIAL PROPRIETARY MATERIAL
The use, reproduction, and sales rights of this drawing are reserved by The Sterling Company. Copyright 1996.

SIGNED:
WILLIAM CHARLES HAWN, PROFESSIONAL ENGINEER #19628

STATE OF MISSOURI
WILLIAM CHARLES HAWN
E-19628
REGISTERED PROFESSIONAL ENGINEER

CORPORATE OFFICE
PREPARED BY: 5055 NEW BAUMGARTNER ROAD
ST. LOUIS, MO. 63129
(314) 487-0440 FAX (314) 487-8944
the STERLING CO.
ENGINEERS, SURVEYORS AND PLANNERS
ILLINOIS OFFICE
266 SOUTHWOOD CENTER, COLUMBIA, IL 62236
(618) 281-3800 FAX (618) 281-3802

DRAWN:
DESIGNED:
CHECKED:

PROJECT: CHADWYCK

SHEET TITLE: INTERSECTION DETAIL

NO. 95 08 193
M.S.D. P#
SHEET 15 OF 30
DIGITAL FILE LOCATION
SERVER=STERLING-1
Q:\CADD\01\