CHADWYCK
STORM SEWER PROFILES
95·08·193 8-12-96 9-24-96

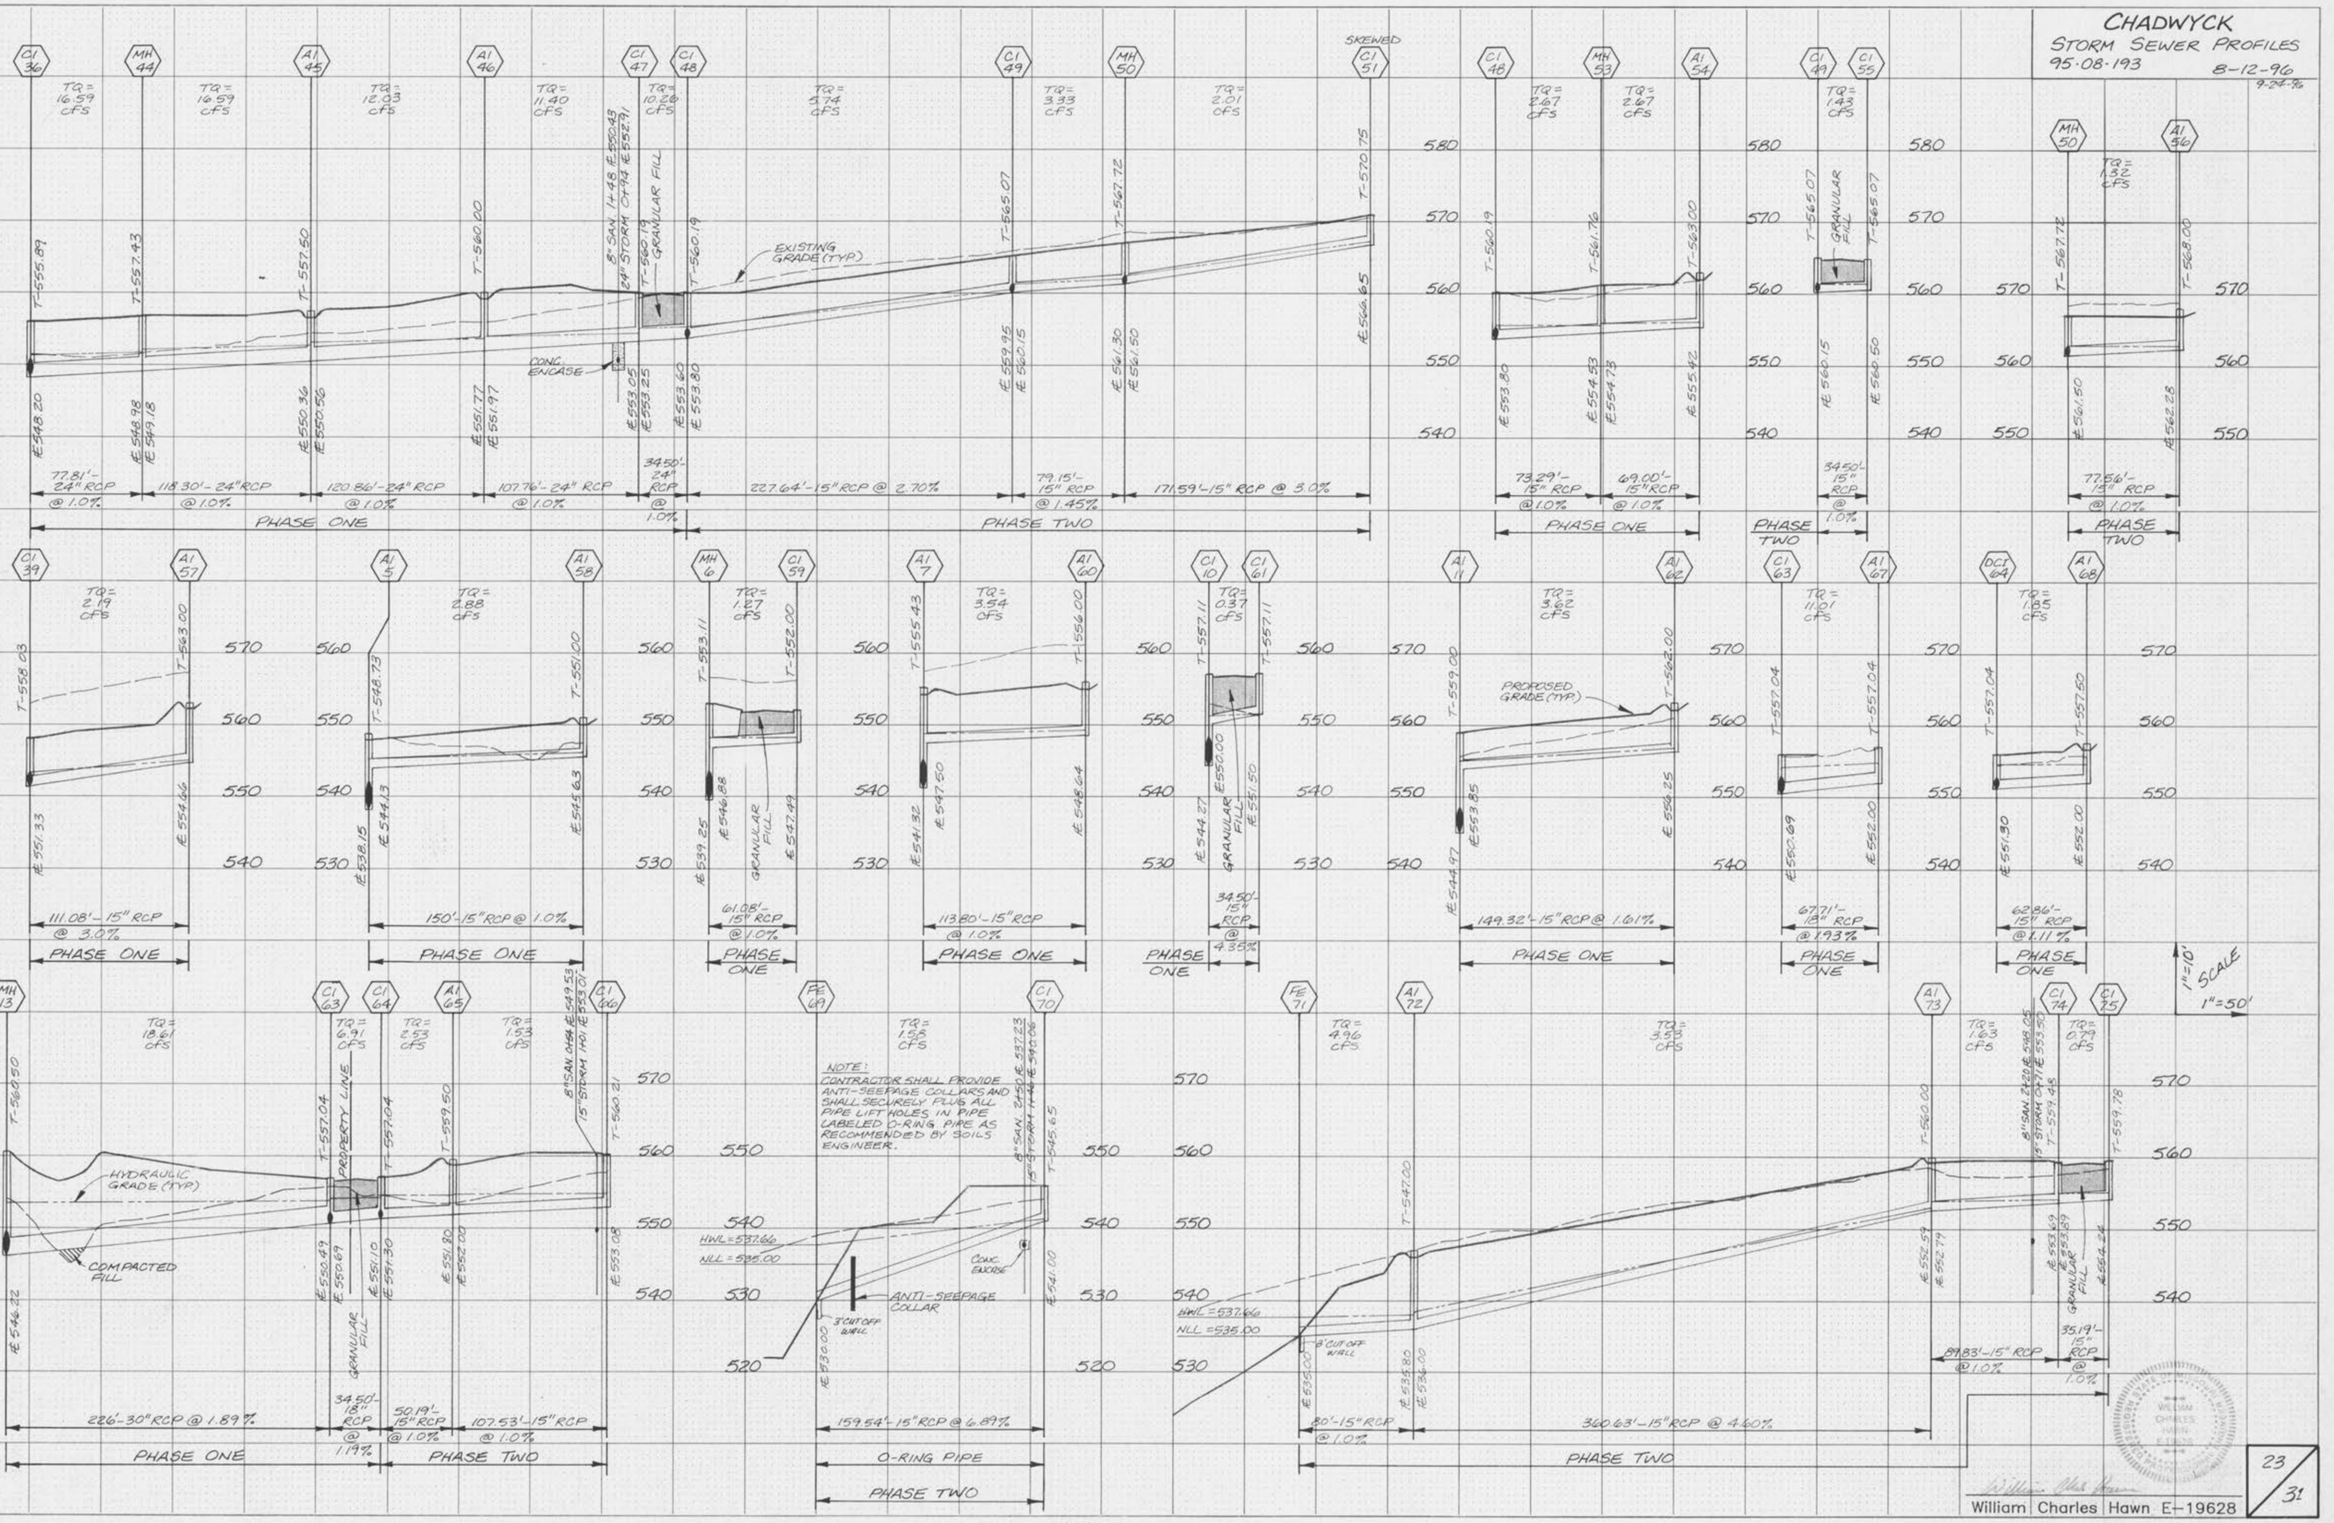

NOTE:
CONTRACTOR SHALL PROVIDE ANTI-SEEPAGE COLLARS AND SHALL SECURELY PLUG ALL PIPE LIFT HOLES IN PIPE LABELED O-RING PIPE AS RECOMMENDED BY SOILS ENGINEER.

FINAL SURVEY — SURVEYED / PLOTTED / TEMPLATE / NOTE BOOK / NO. — AREAS / AREAS CHECKED — BY: — DATE:

ORIGINAL SURVEY — SURVEYED / PLOTTED / TEMPLATE / NOTE BOOK / NO. — AREAS / AREAS CHECKED — BY: — DATE:

William Charles Hawn E-19628

23/31