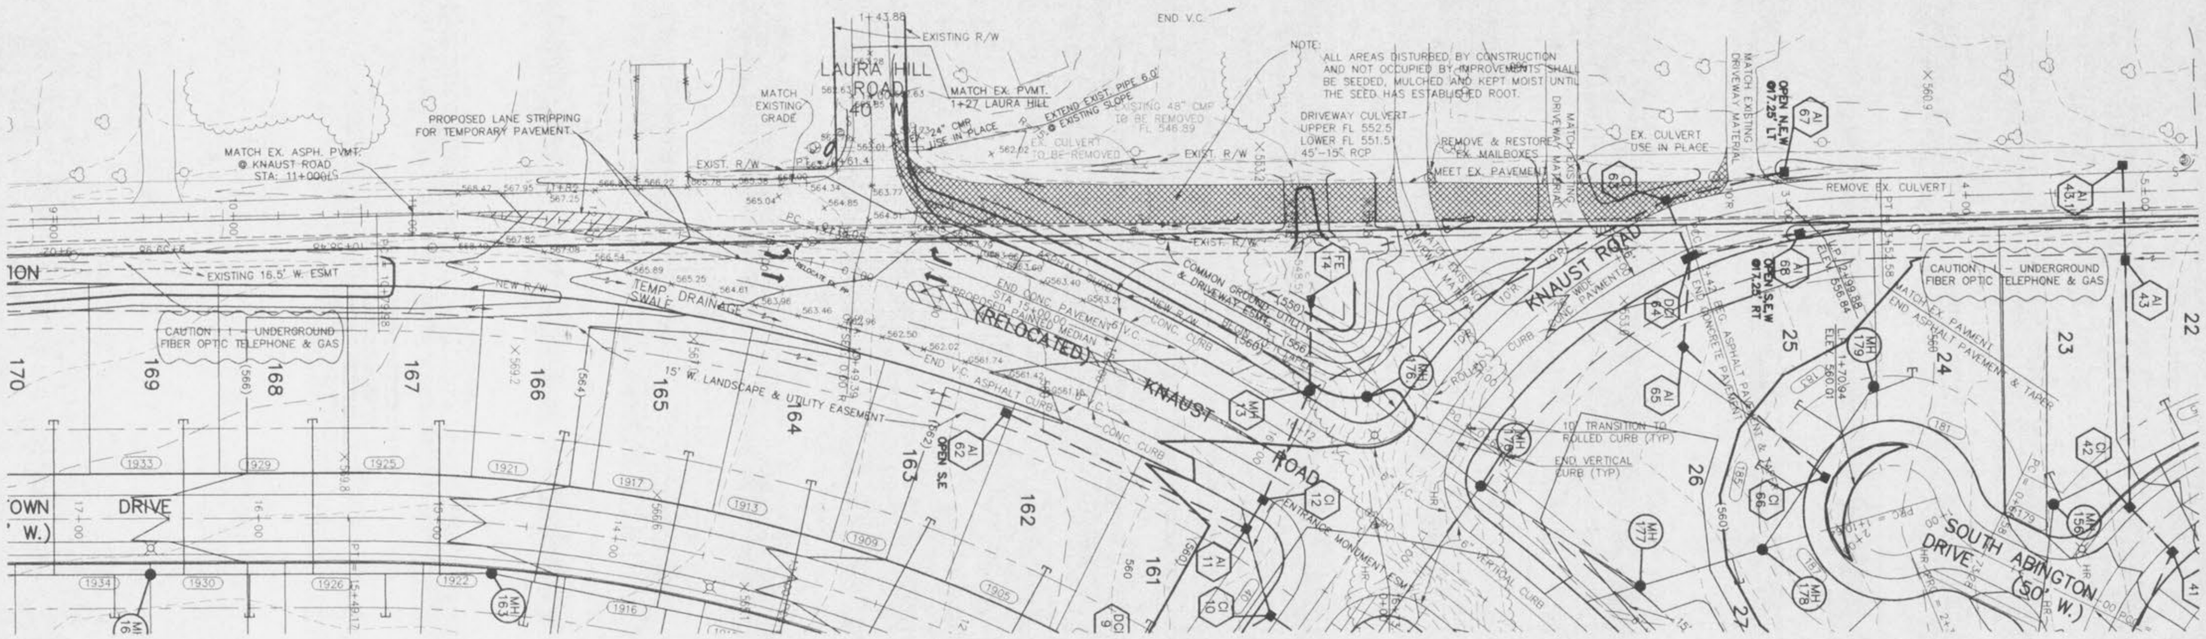

TEMPORARY PAVEMENT @ LAURA HILL & KNAUST ROAD

BASE MAP

GRAPHIC SCALE

(IN FEET)

1 inch = 40 ft.

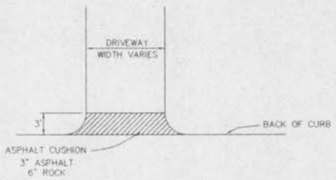

TYPICAL DRIVEWAY CUSHION

NOT TO SCALE

NOTES:

NEW DRIVEWAY EXTENSIONS TO MATCH EXISTING MATERIALS AND THICKNESS. BEGINNING 12' OF DRIVEWAY EXTENSIONS ADJACENT TO KNAUST ROAD SHALL BE CONSTRUCTED OF 6" P.C. CONCRETE.

FOR PAVEMENT SECTION KNASUT ROAD 0+00 TO 2+42 SEE 26' PAVEMENT DETAIL SHEET

-- DENOTES TEMPORARY ASPHALT PAVEMENT

TEMPORARY ASPHALT PAVEMENT

3" TYPE "C" ASPHALTIC CONCRETE WEARING SURFACE
8" TYPE "X" ASPHALTIC CONCRETE BASE
2" TYPE 1 AGGREGATE SUBGRADE.

(SEE SHEET 1 FOR ALL CONSTRUCTION NOTES.)

-- DENOTES EXISTING PAVEMENT (KNAUST ROAD) TO BE REMOVED

THE UNDERGROUND UTILITIES SHOWN HEREIN WERE PLOTTED FROM AVAILABLE INFORMATION AND DO NOT NECESSARILY REFLECT THE ACTUAL EXISTENCE, NONEXISTENCE, SIZE, TYPE, NUMBER OR LOCATION OF THESE OR OTHER UTILITIES. THE GENERAL CONTRACTOR SHALL BE RESPONSIBLE FOR VERIFYING THE ACTUAL LOCATION OF ALL UNDERGROUND UTILITIES, SHOWN OR NOT SHOWN, AND FOR UTILITIES SHALL BE LOCATED PRIOR TO CONSTRUCTION OF ANY IMPROVEMENTS. THESE PROVISIONS SHALL IN NO WAY ABSOLVE ANY PARTY FROM COMPLYING WITH THE UNDERGROUND FACILITY SAFETY AND DAMAGE PREVENTION ACT CHAPTER 319, RSMo

ISSUE	REMARKS	DATE
1		8/12/96
2		8/23/96
3		9/4/96
4		10/8/96
5		11/18/96

PREPARED FOR:
J.H.B. PROPERTIES, INC.
5091 NEW BAUMGARTNER ROAD
ST. LOUIS, MISSOURI 63129
PHONE: (314) 487-6717

CONFIDENTIAL PROPRIETARY MATERIAL
The use, disclosure, reproduction or modification of any drawing or design is subject to the restrictions stated in the agreement with the Sterling Company. Copyright 1996

SIGNED: WILLIAM CHARLES HAWN, PROFESSIONAL ENGINEER #19628

PREPARED BY:
the STERLING CO.
ENGINEERS, SURVEYORS AND PLANNERS
CORPORATE OFFICE
5051 NEW BAUMGARTNER ROAD
ST. LOUIS, MISSOURI 63129
(314) 487-0440 FAX (314) 487-8944
ILLINOIS OFFICE
266 SOUTHWOOD CENTER, COLUMBIA, IL. 62236
(618) 281-3800 FAX (618) 281-3802

DRAWN: | DESIGNED: | CHECKED:

PROJECT: CHADWICK

SHEET TITLE: INTERSECTION DETAIL

NO. 95 08 193

M.S.D. P#

DIGITAL FILE LOCATION: SERVER=STERLING-1 G:\CADD\[illegible]

SHEET 15 OF 31