CHADWYCK
STORM SEWER PROFILES
95.08.193 8-12-96

9-24-96
10-8-96
11-20-96

FINAL SURVEY — SURVEYED — PLOTTED — TEMPLATE — AREAS — NOTE BOOK — NO. — BY — DATE — AREAS CHECKED

ORIGINAL SURVEY — SURVEYED — PLOTTED — TEMPLATE — AREAS — NOTE BOOK — NO. — BY — DATE — AREAS CHECKED

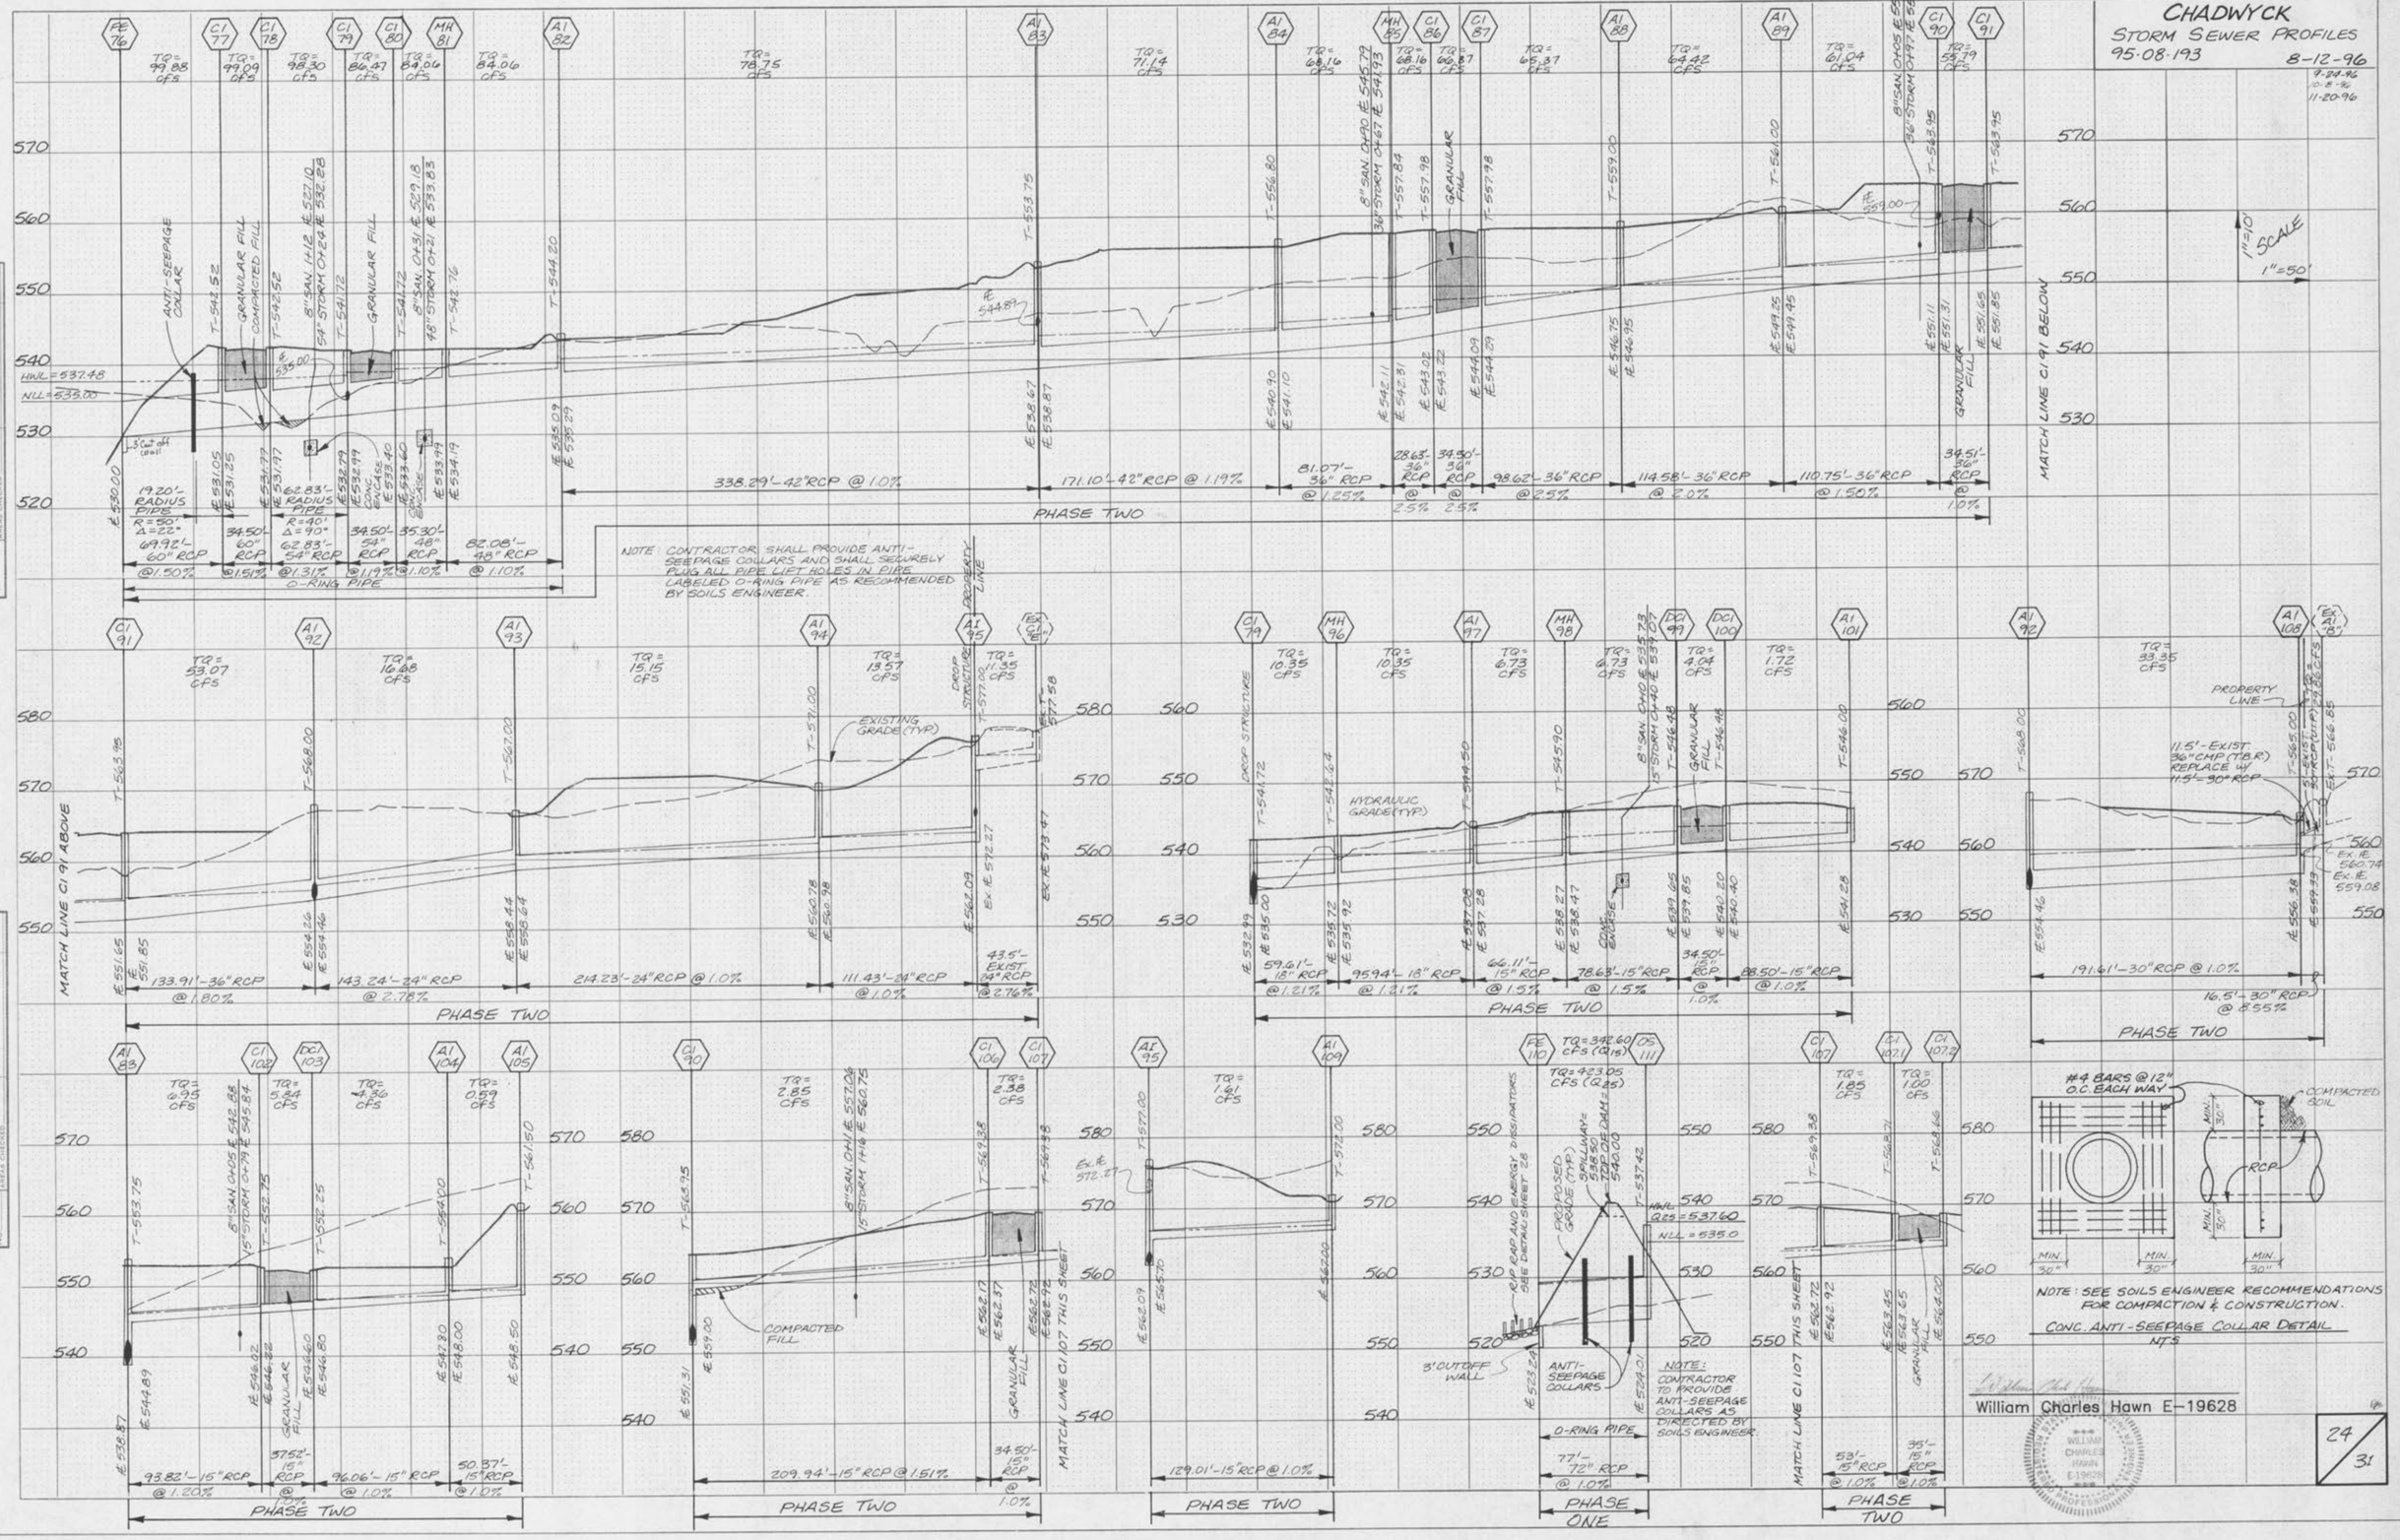

William Charles Hawn E-19628

WILLIAM CHARLES HAWN E-19628 PROFESSIONAL ENGINEER

24/31