CHERRYWOOD PARC
PLAT TWO & PLAT THREE
SANITARY SEWER PROFILES

Rev. 10/5/94
Rev. 11/4/94
Rev. 9/1/95
Plat 2
Rev 9/29/95
Plat 2&3

Scales: Hor. 1"=50'
Vert 1"=10'

FINAL SURVEY — SURVEYED, PLOTTED, TEMPLATE, NOTE BOOK, NO., DATE, BY, AREAS CHECKED

ORIGINAL SURVEY — SURVEYED, PLOTTED, TEMPLATE, NOTE BOOK, NO., DATE, BY, AREAS CHECKED

Note: The contractor shall prevent all storm/surface water, mud or construction debris from entering the existing sanitary sewer system.

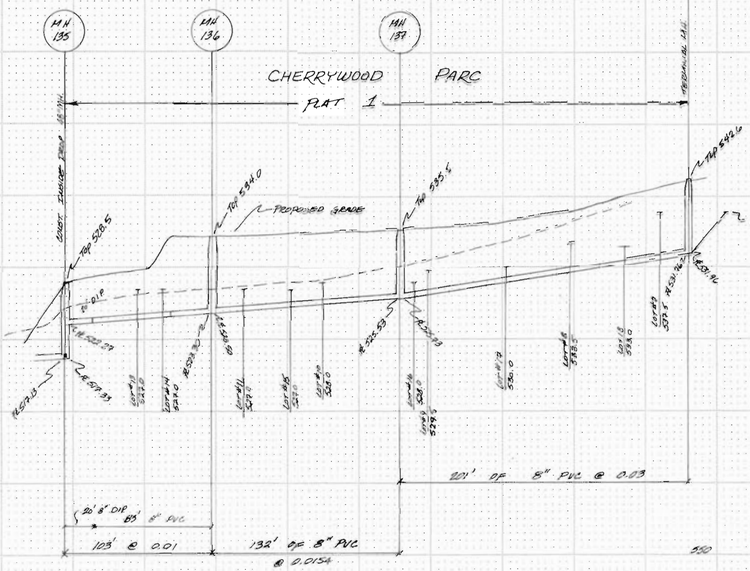

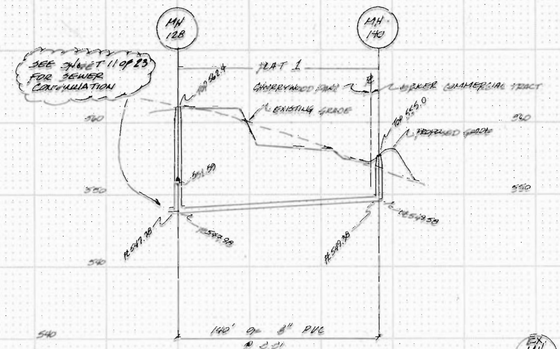

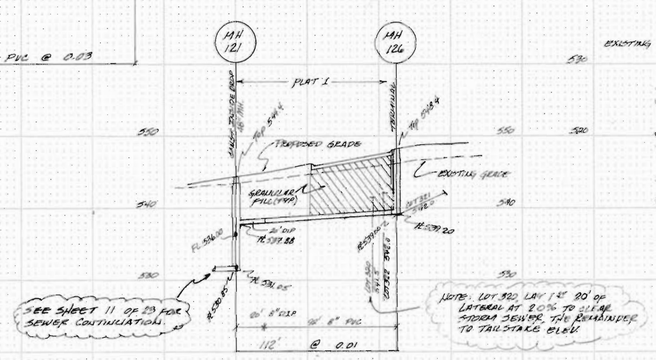

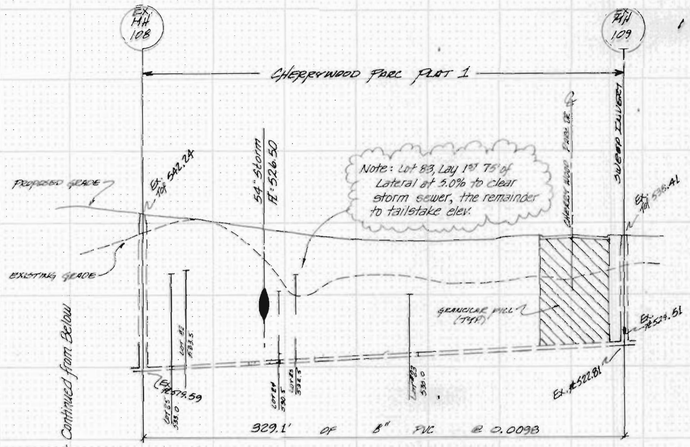

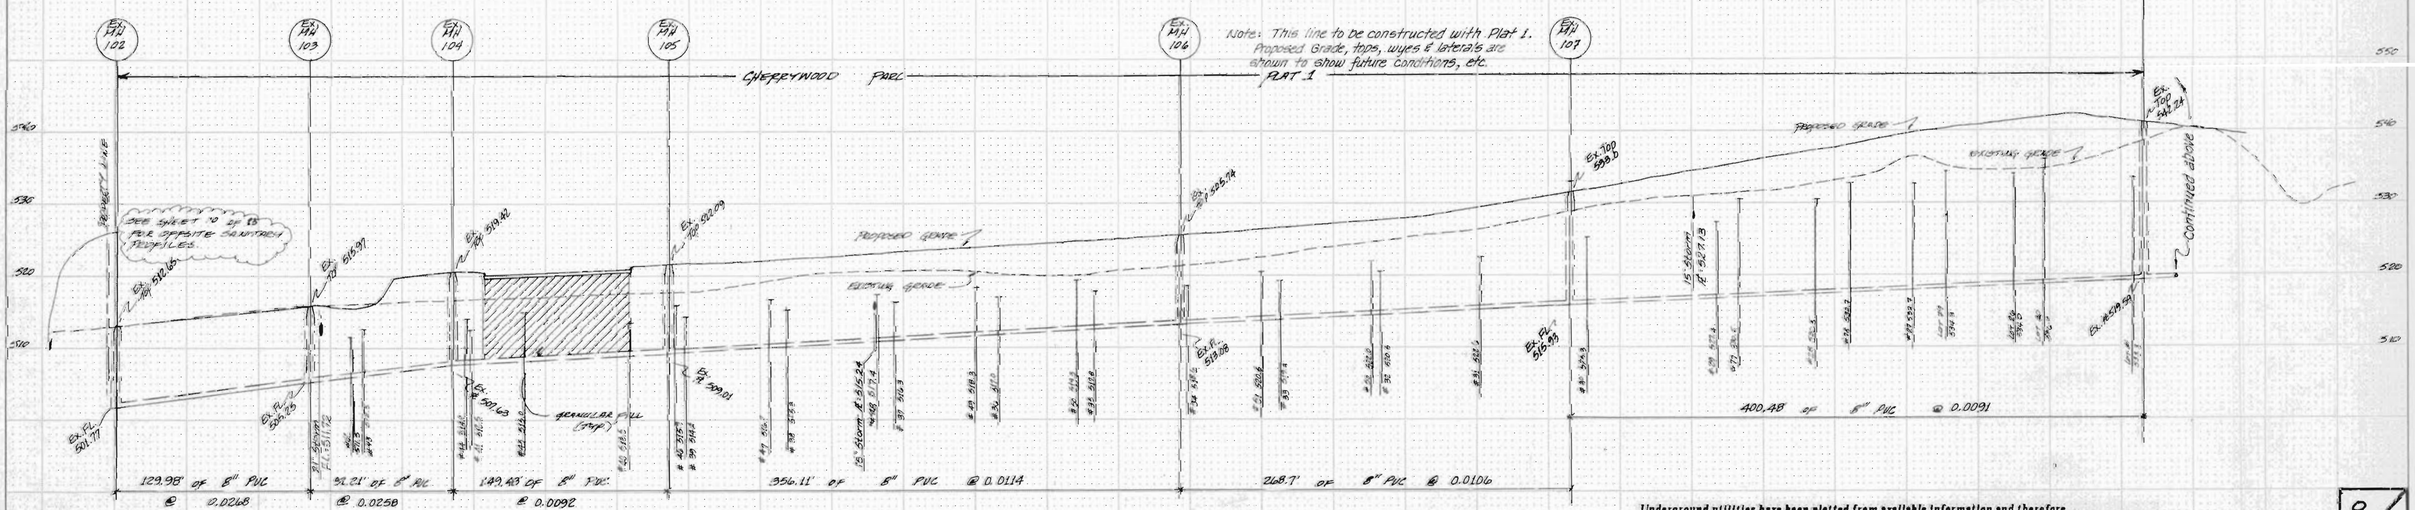

Underground utilities have been plotted from available information and therefore their locations shall be considered approximate only. The verification of all underground utilities, either shown or not shown on these plans, shall be the responsibility of the contractor, and shall be located prior to any grading and/or construction improvements.

8/19

HIGHWAY FEDERAL AID SHEET
PLATE 3-FULL CROSS SECTION-FULL DOT
MADISON PRINTRITE
PRINTED IN U.S.A.