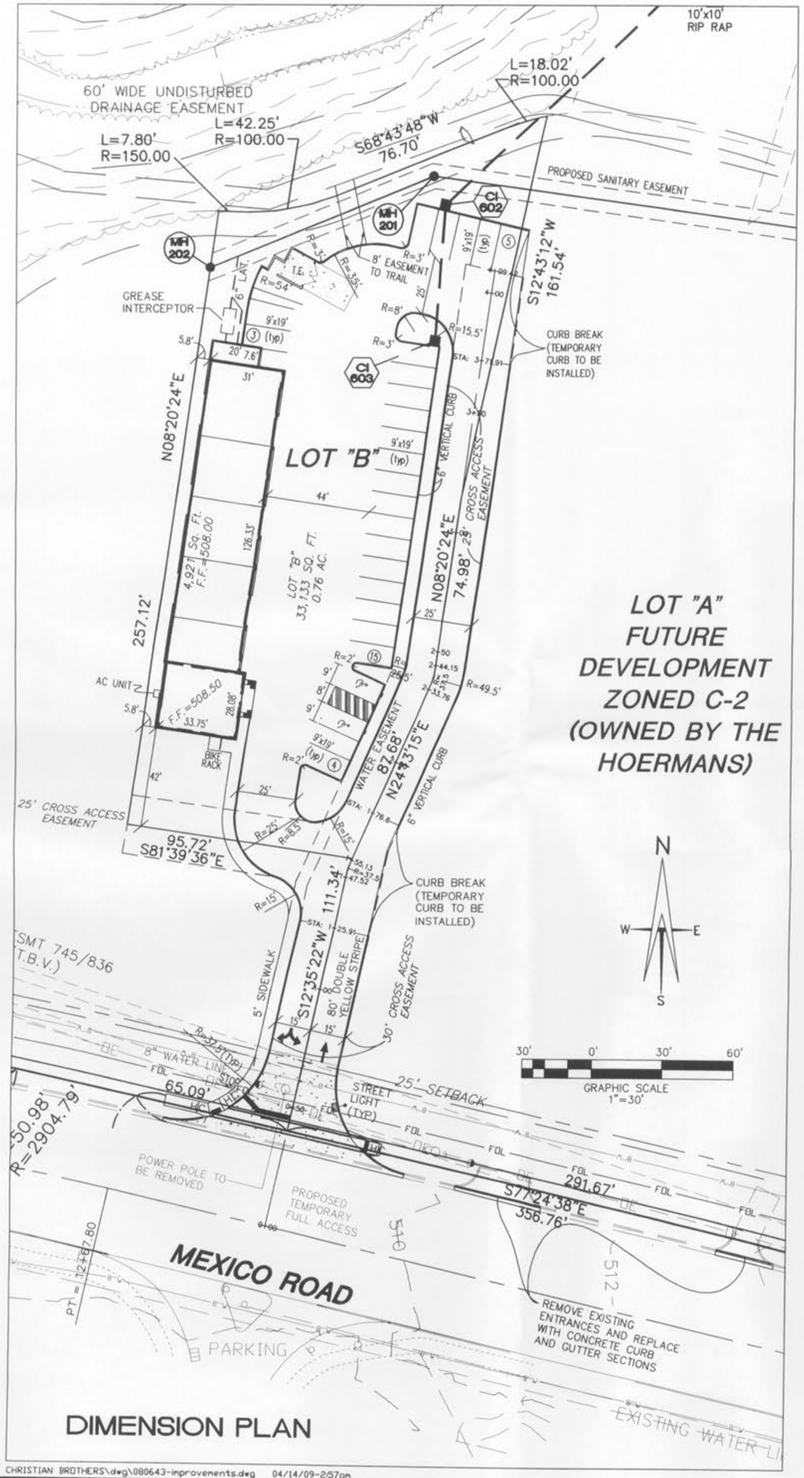

DIMENSION PLAN

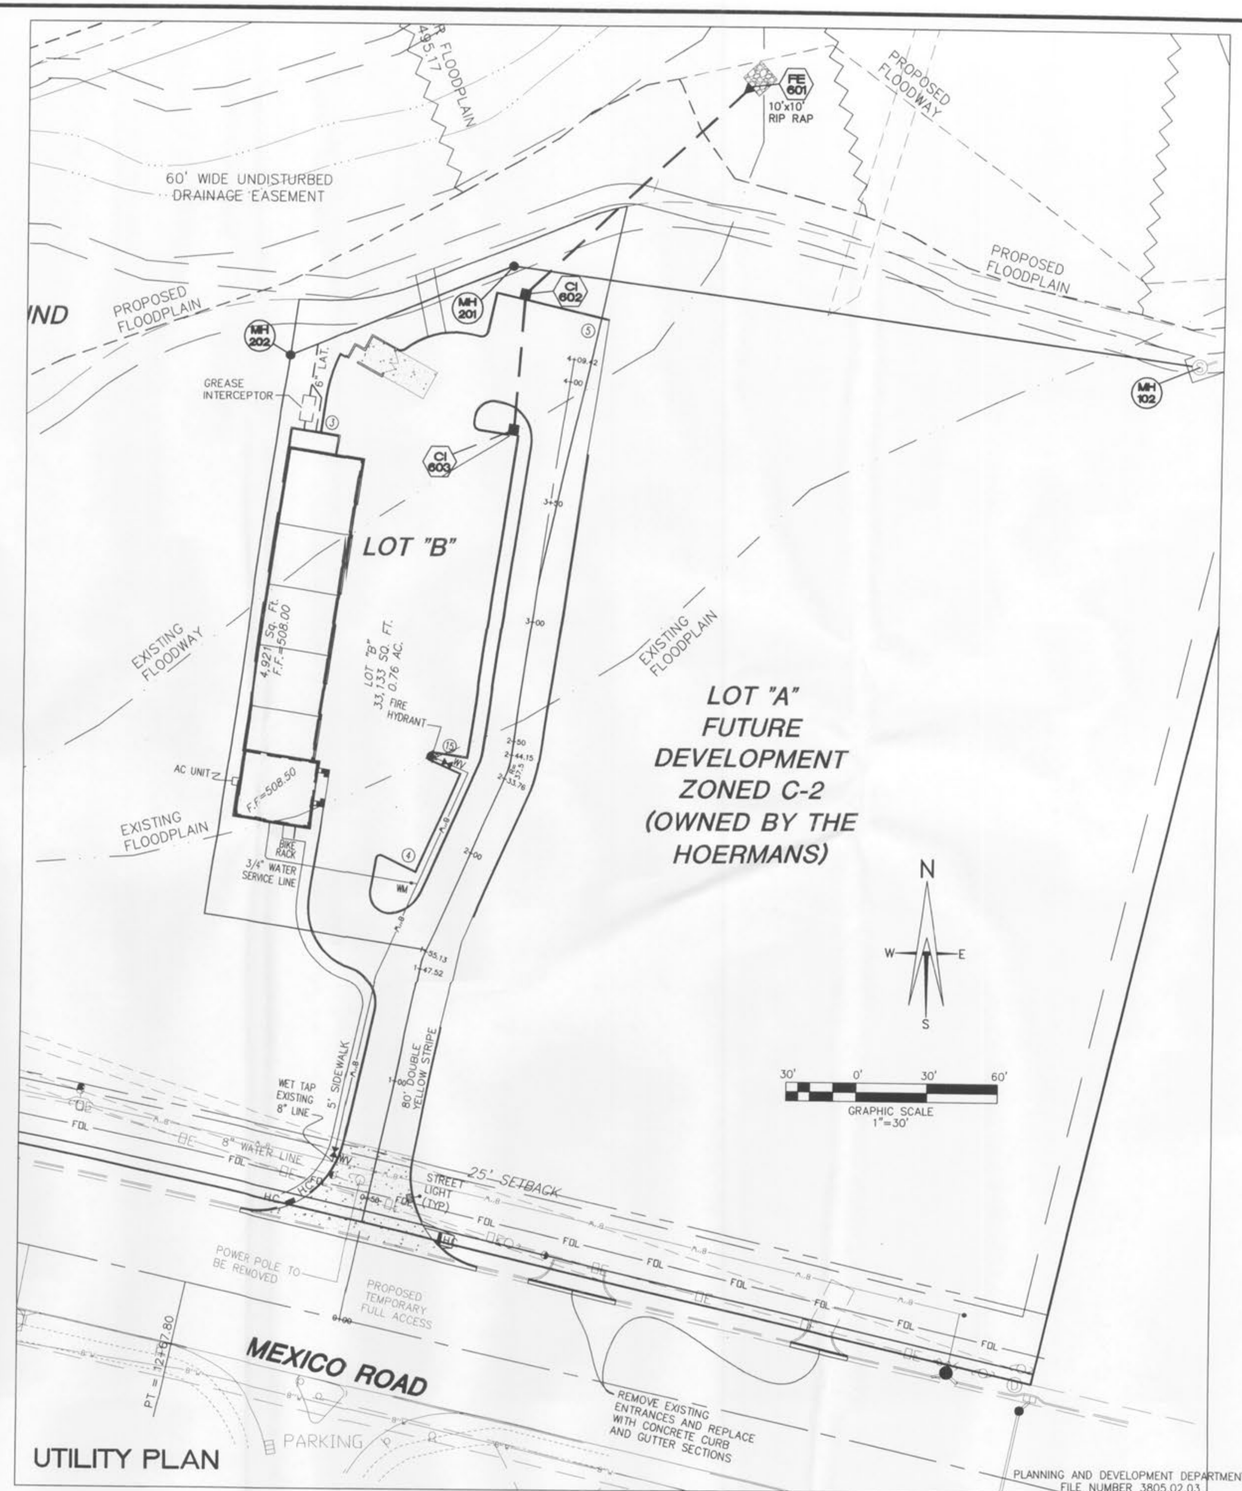

UTILITY PLAN

PLANNING AND DEVELOPMENT DEPARTMENT
FILE NUMBER 3805.02.03
APPROVED FEB. 12, 2009

A SITE PLAN FOR CHRISTIAN BROTHERS AUTOMOTIVE

ST. CHARLES ENGINEERING & SURVEYING, INC.
801 S. FIFTH STREET, SUITE 202
ST. CHARLES, MO 63301
TEL: (636) 947-0607 FAX: (636) 947-2448

STATE OF MISSOURI
KARL ANTHONY SCHLUNKE
NUMBER PE-2000010409
PROFESSIONAL ENGINEER
4-14-09

ORDER NO.
08-0643-01

DATE
02-20-09

C-2

I:\080643 CHRISTIAN BROTHERS\dwg\080643-improvements.dwg 04/14/09-2:57pm