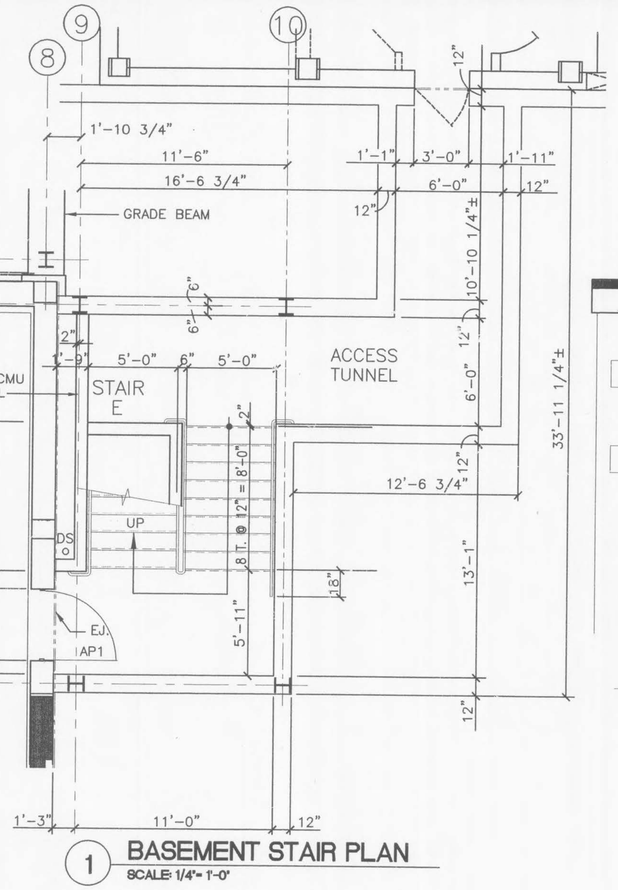

1 BASEMENT STAIR PLAN
SCALE: 1/4"= 1'-0"

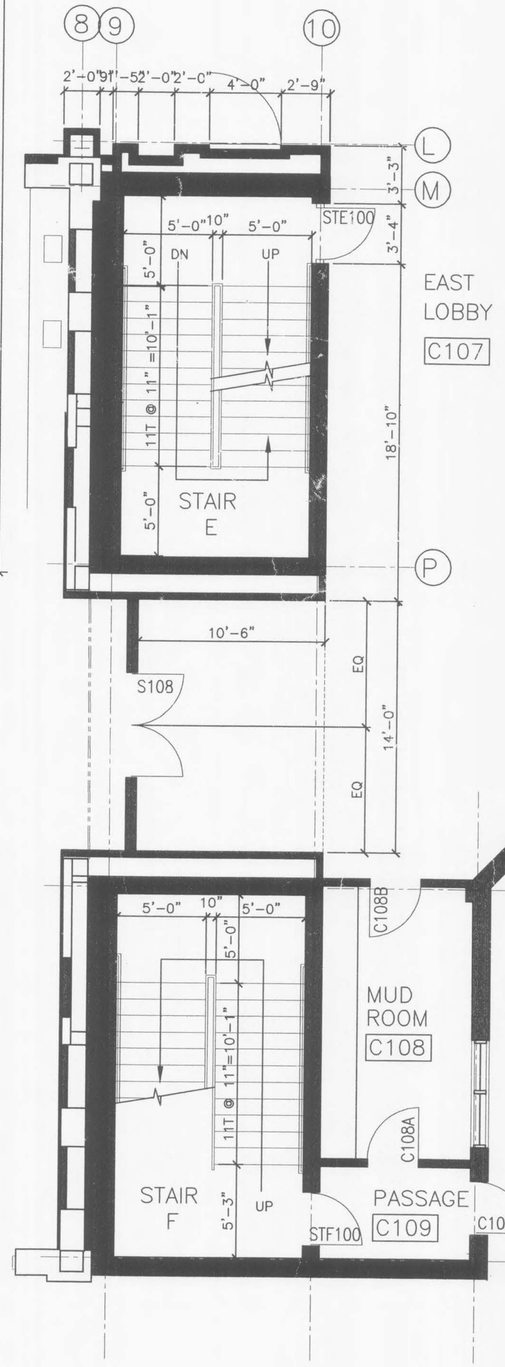

3 FIRST FLOOR STAIR PLAN
SCALE: 1/4"= 1'-0"

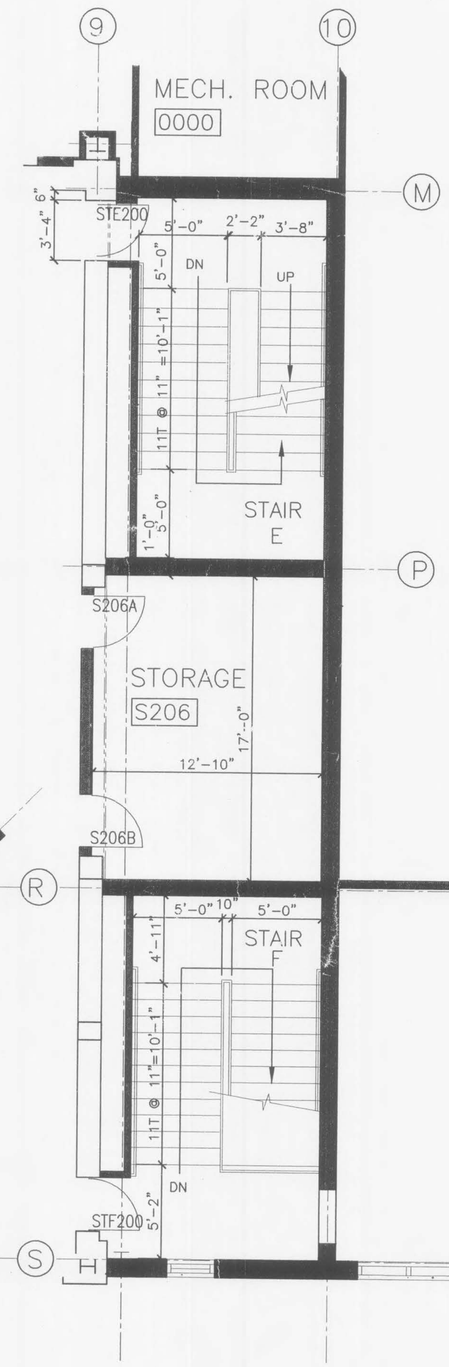

4 SECOND FLOOR STAIR PLAN
SCALE: 1/4"= 1'-0"

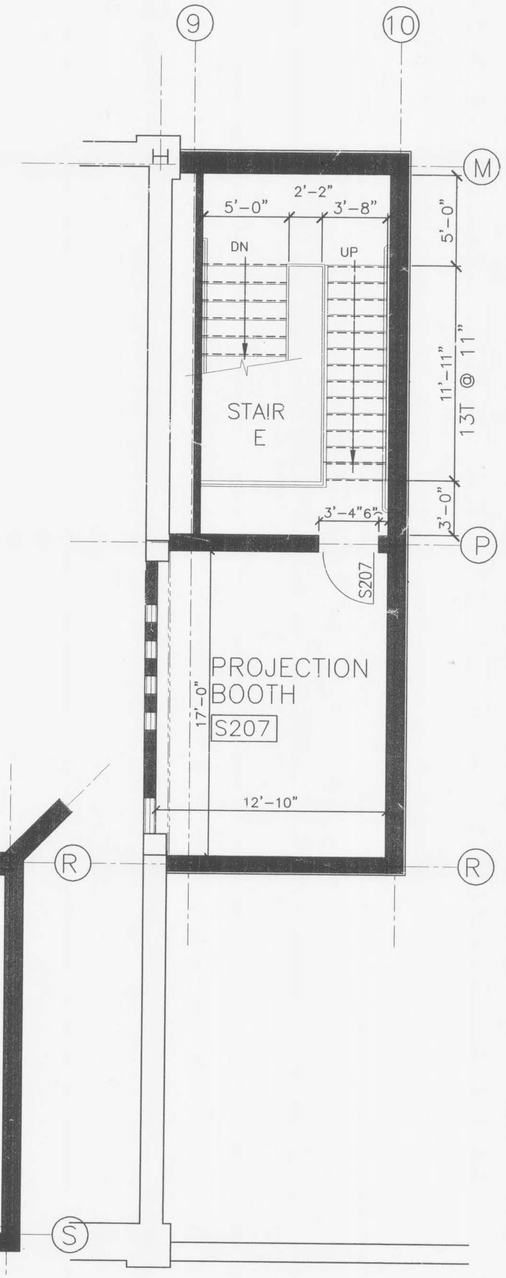

5 MEZZANINE STAIR PLAN
SCALE: 1/4"= 1'-0"

BID ISSUE

N

CRD Campbell, Inc.
Engineers Architects Planners
One Campbell Plaza 59th & Arsenal St. Louis, MO 63139 314/781-2004

REGISTERED STATE OF MISSOURI ARCHITECT
FREDERICK WALLACE HILL
NUMBER A-3405

City of O'Fallon
138 South Main Street
O'Fallon, Missouri 63366

NEW CITY HALL COMPLEX

SOUTH WING - ENLARGED PLANS

CONSTRUCTION DOCUMENTS

Revisions
CONSTRUCTION ISSUE
DECEMBER 5, 1997

Project No.	96036
Date	4 SEPT 97
Designed	
Drawn	
Drawing No.	A-24.1