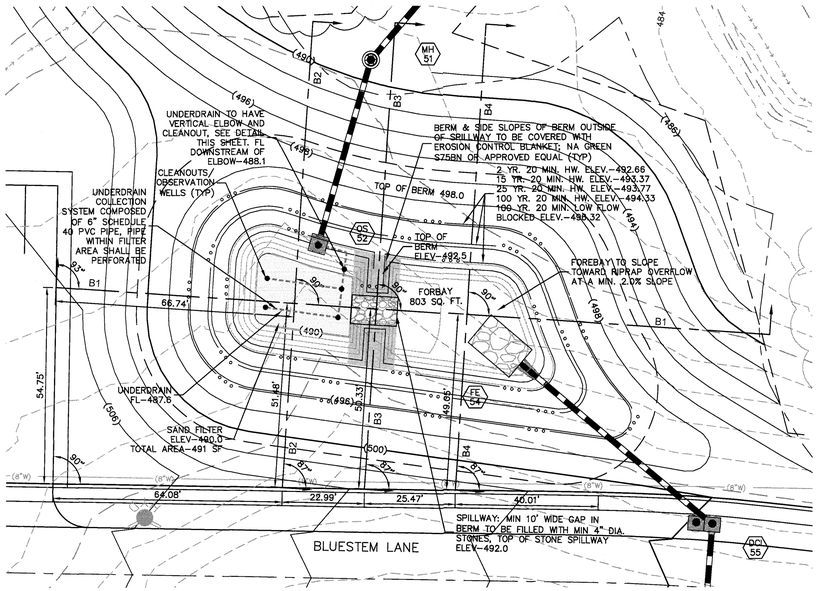

BASIN B

SCALE: 1"=20'

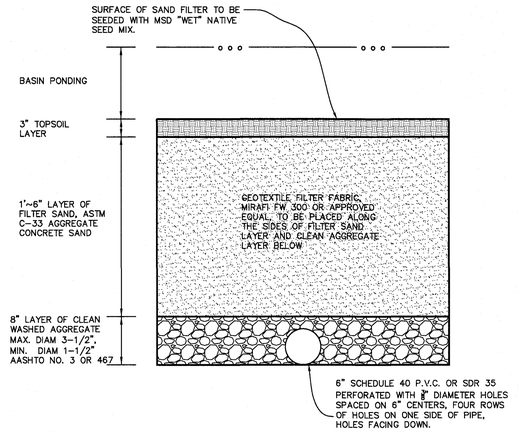

TYPICAL SECTION SAND FILTER

N.T.S.

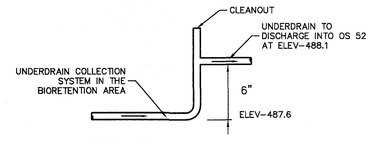

VERTICAL ELBOW UNDERDRAIN DETAIL

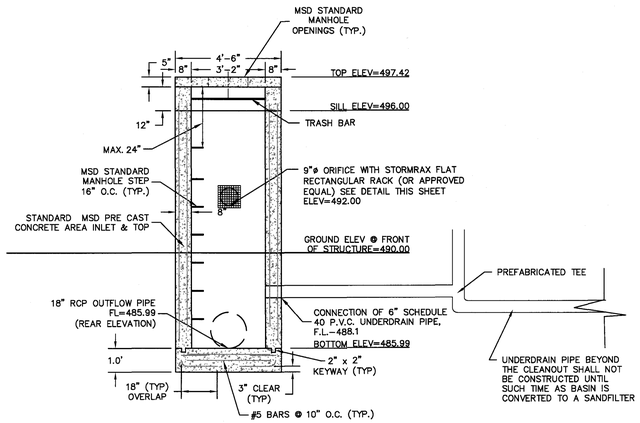

OUTFALL STRUCTURE #52 (BASIN 'B') FRONT VIEW

1"=3'

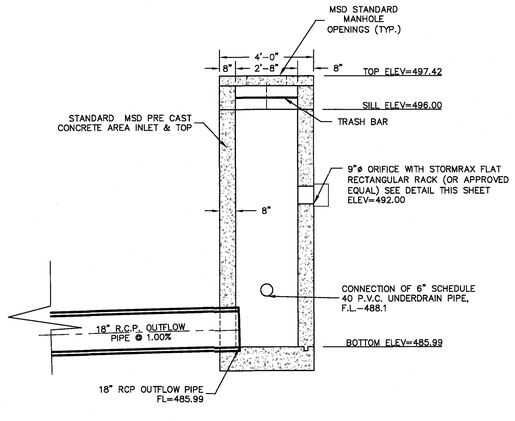

OUTFALL STRUCTURE #52 (BASIN 'B') SIDE VIEW

1"=3'

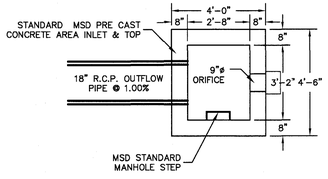

OUTFALL STRUCTURE #52 (BASIN 'B') PLAN VIEW

1"=3'

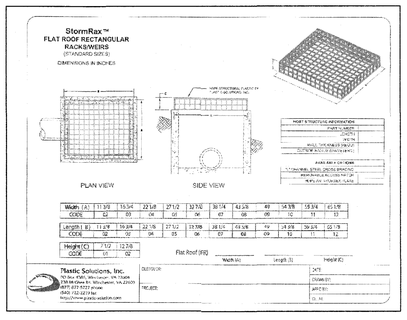

ISSUE REMARKS/DATE

1	3-21-17 INITIAL SUBMITTAL
2	6-6-17 REVISED PER CITY COMMENTS
3	7-20-17 REVISED PER CITY COMMENTS
4	8-7-17 APPROVAL

PROJECT TITLE

COBBLESTONE CROSSING

O'FALLON, MISSOURI

THE STERLING CO.
ENGINEERS & SURVEYORS
5055 New Baumgartner Road
St. Louis, Missouri 63129
Ph 314-487-0440 Fax 314-487-8944
www.sterling-eng-sur.com
Corporate Certificate of Authority #001348

The professional engineer's seal and signature affixed to this sheet applies only to the specific engineering work shown on this sheet. All drawing, instruments or other documents of electronic files sealed and signed/dated by this engineer. All sealed and signed/dated documents shall not be considered changed or altered by this engineer. The engineer expressly disclaims any and all responsibility for such documents if altered or used without the professional's knowledge and consent.

STATE OF MISSOURI · MICHAEL G. BOERDING · NUMBER 28643 · PROFESSIONAL ENGINEER

Date: 8/7/2017
Michael G. Boerding
License No. MO E-28643
Civil Engineer

McBRIDE HYLAND GREEN, LLC
16091 SWINGLEY RIDGE ROAD, SUITE 300
CHESTERFIELD, MISSOURI 63017
Ph. 636-537-2000
Fax 636-537-2546
www.mcbridehomes.com

BASIN B

P+Z No. 29-16.01
City No.
Date: Aug. 7, 2017
Job No. 16-08-239

Page No.

10.4

IMP

"FINAL PLAN" Approval Date: January 26, 2017

Drawing name: V:\16\08239 Dames Park\Drawings\Engineering\Improvements\8239 Imp.dwg Plotted on Aug 07, 2017 - 3:16pm Plotted by: imsner