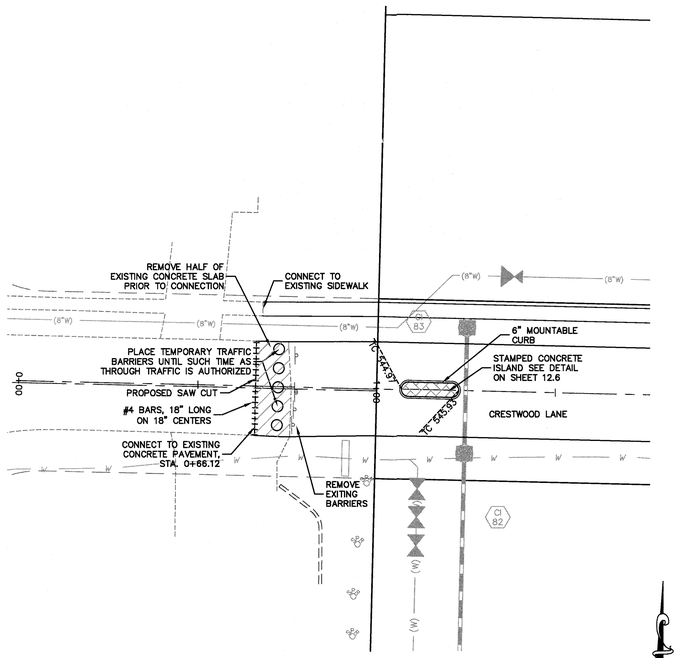

EXISTING CONNECTION CRESTWOOD LANE

SCALE: 1"=20'

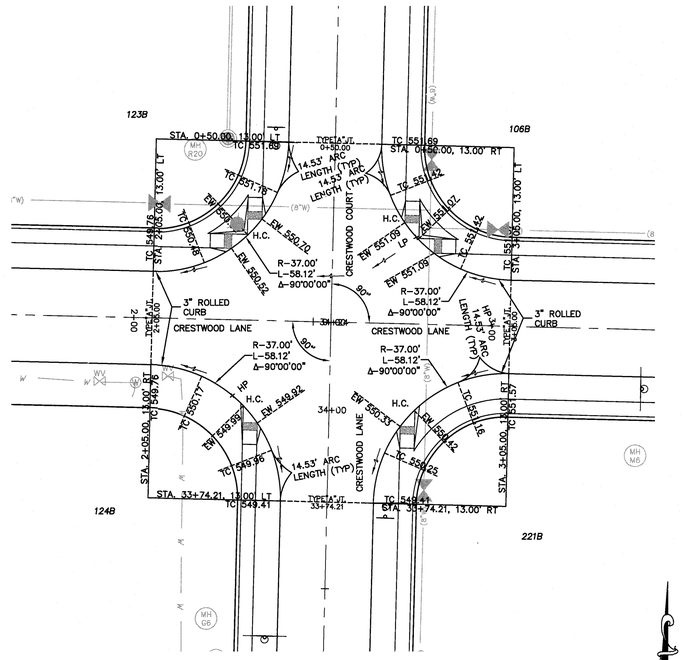

CRESTWOOD COURT & CRESTWOOD LANE

SCALE: 1"=20'

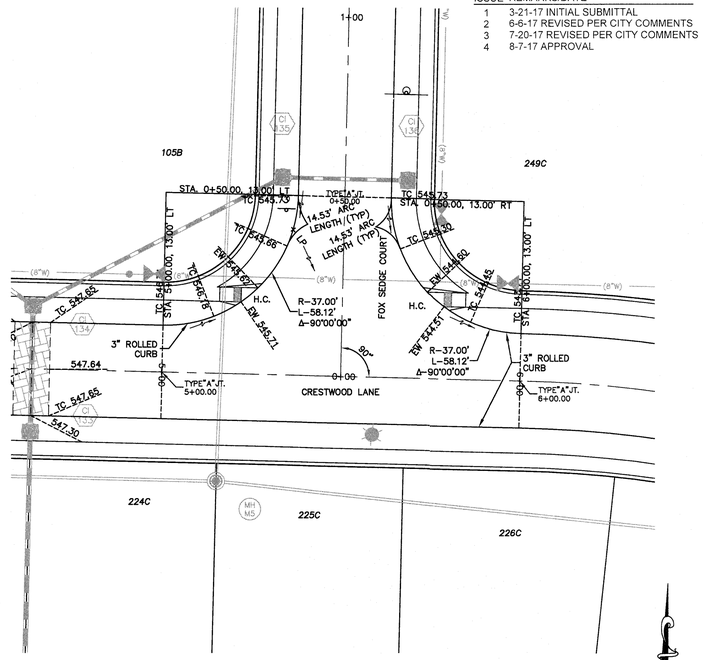

FOX SEDGE COURT & CRESTWOOD LANE

SCALE: 1"=20'

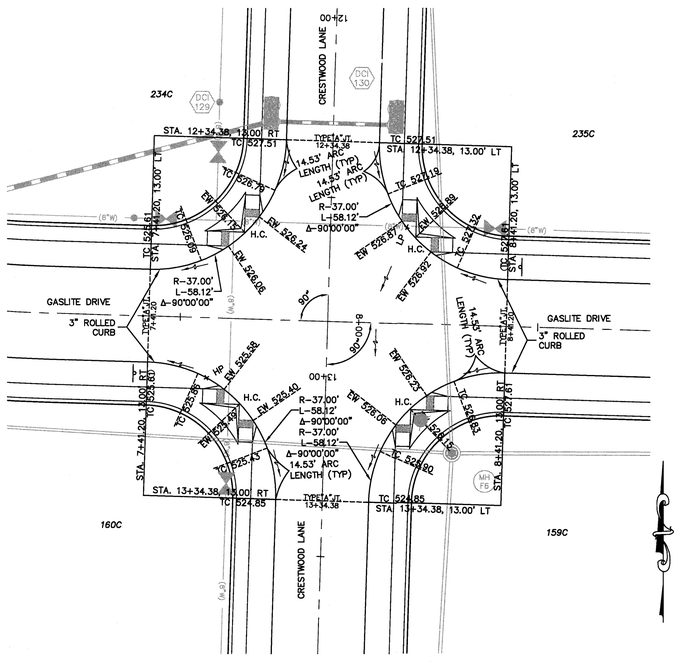

GASLITE DRIVE & CRESTWOOD LANE

SCALE: 1"=20'

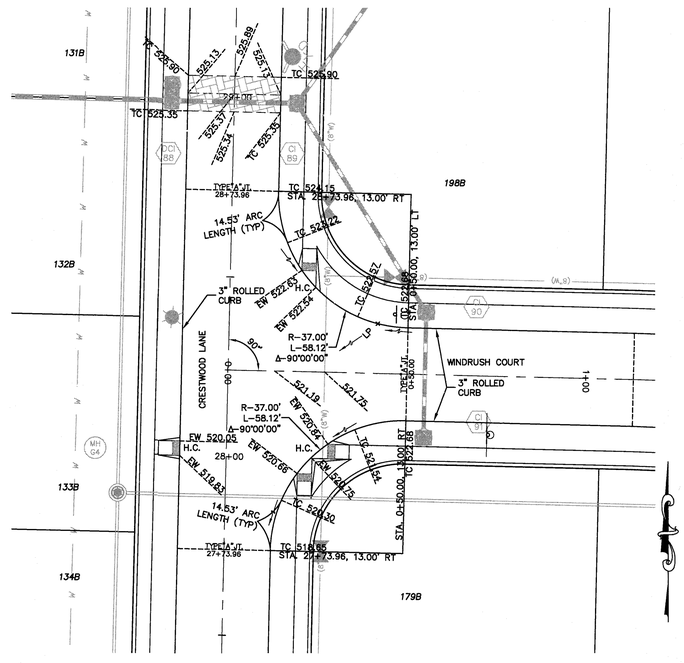

WINDRUSH COURT & CRESTWOOD LANE

SCALE: 1"=20'

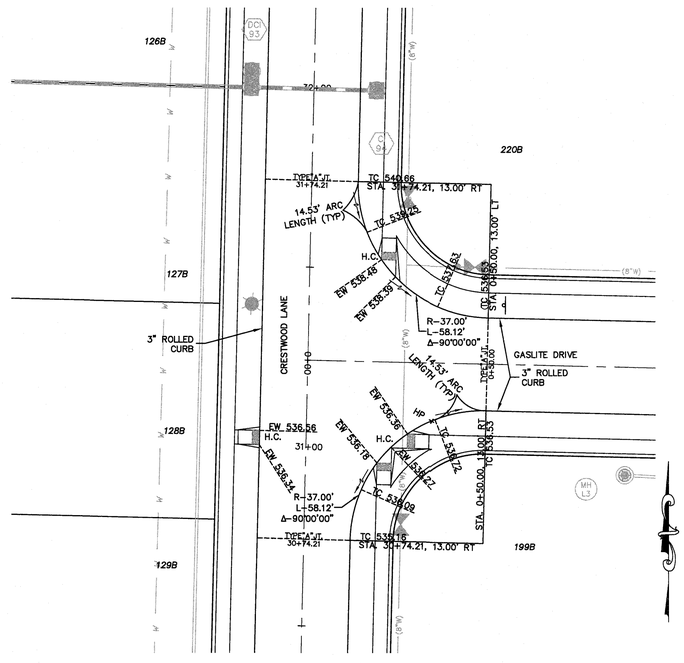

GASLITE DRIVE & CRESTWOOD LANE

SCALE: 1"=20'

ISSUE REMARKS/DATE

1	3-21-17 INITIAL SUBMITTAL
2	6-6-17 REVISED PER CITY COMMENTS
3	7-20-17 REVISED PER CITY COMMENTS
4	8-7-17 APPROVAL

PROJECT TITLE

COBBLESTONE CROSSING

O'FALLON, MISSOURI

THE STERLING CO.
ENGINEERS & SURVEYORS
5055 New Baumgartner Road
St. Louis, Missouri 63129
Ph 314-487-0440 Fax 314-487-8944
www.sterling-eng-sur.com
Corporate Certificate of Authority #001348

The Professional Engineer's seal and signature affixed to this sheet applies only to the specific details shown on this sheet. All drawing, submittals or other documents not exhibiting this seal and signature shall not be considered prepared by this engineer, and the engineer expressly disclaims any and all responsibility for such plans, drawings or documents not exhibiting this seal and signature.

STATE OF MISSOURI
MICHAEL G. BOERDING
E-28643
PROFESSIONAL ENGINEER

Date: 8/7/2017
Michael G. Boerding
License No. MO E-28643
Civil Engineer

McBRIDE HYLAND GREEN, LLC
16091 SWINGLEY RIDGE ROAD, SUITE 300
CHESTERFIELD, MISSOURI 63017
Ph. 636-537-2000
Fax 636-537-2546
www.mcbridehomes.com

ENTRANCE / WARPING DETAILS

P+Z No. 29-16.01
City No.
Date: Aug. 7, 2017
Job No. 16-08-239

Page No.

12.5

IMP

"FINAL PLAN" Approval Date: January 26, 2017

Drawing name: V:\1608239 Dames Park\Drawings\Engineering\Improvements\8239 Imp.dwg Plotted on: Aug 07, 2017 - 3:20pm Plotted by: lminer