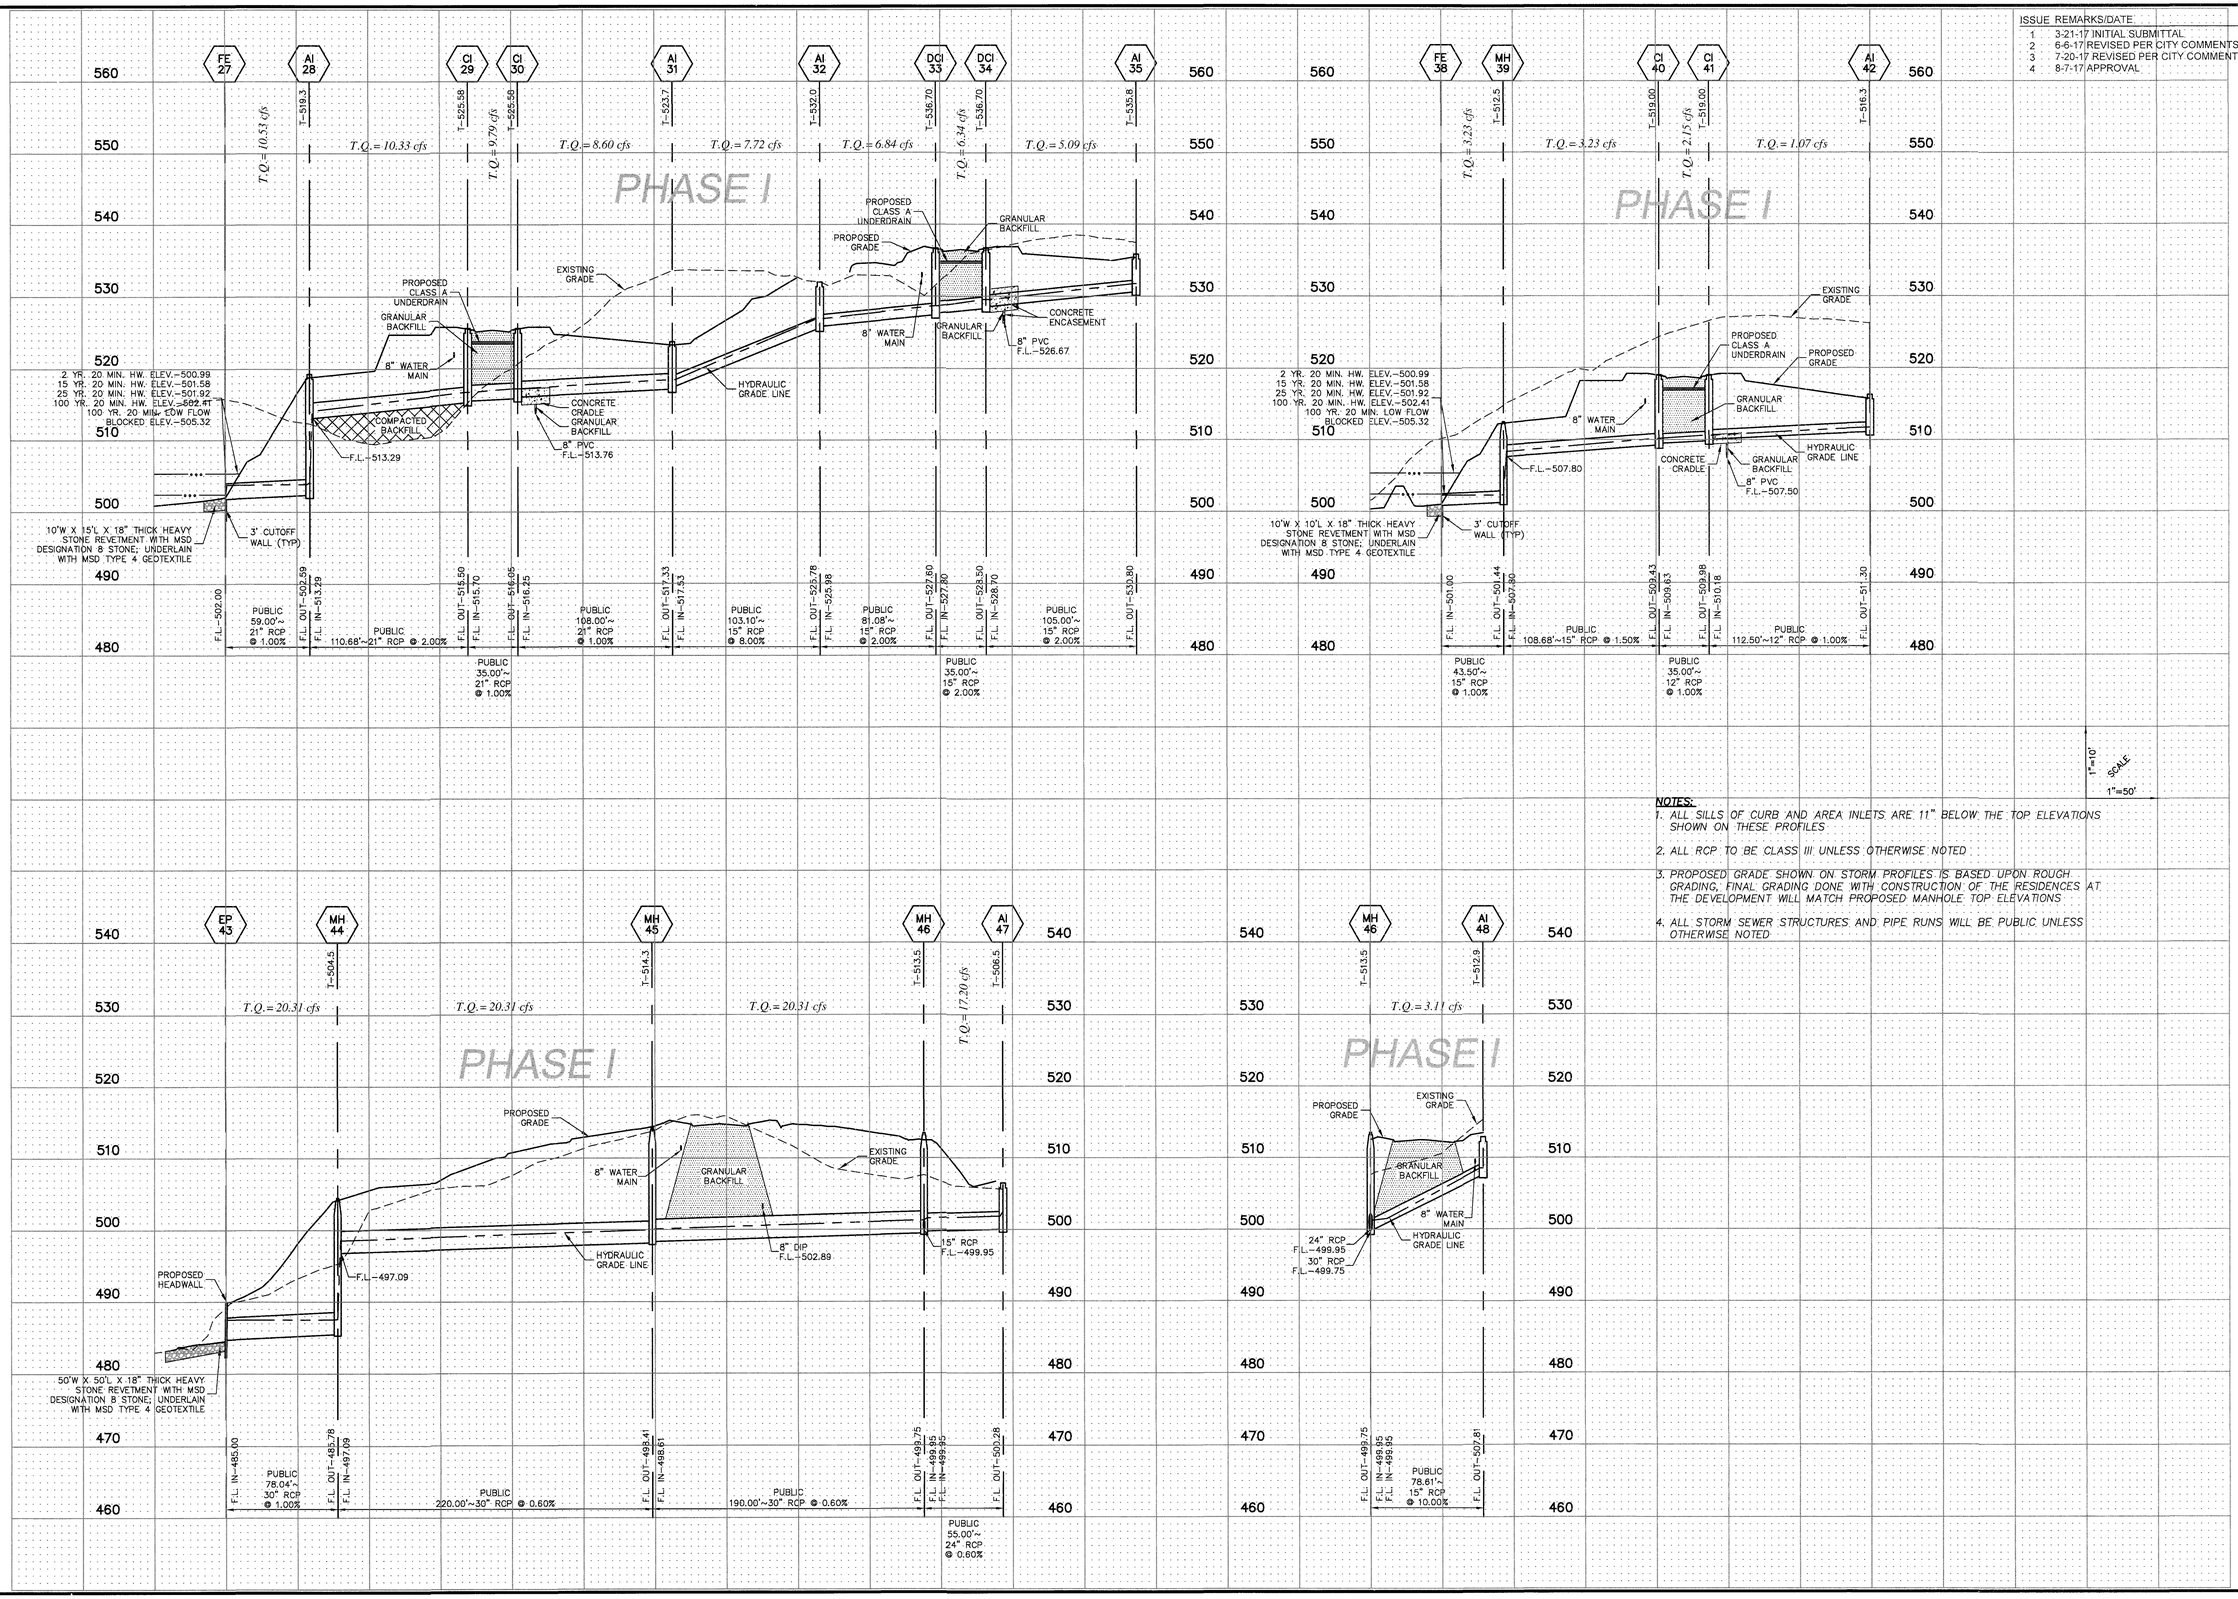

ISSUE REMARKS/DATE

1	3-21-17 INITIAL SUBMITTAL
2	6-6-17 REVISED PER CITY COMMENTS
3	7-20-17 REVISED PER CITY COMMENTS
4	8-7-17 APPROVAL

NOTES:

1. ALL SILLS OF CURB AND AREA INLETS ARE 11" BELOW THE TOP ELEVATIONS SHOWN ON THESE PROFILES
2. ALL RCP TO BE CLASS III UNLESS OTHERWISE NOTED
3. PROPOSED GRADE SHOWN ON STORM PROFILES IS BASED UPON ROUGH GRADING, FINAL GRADING DONE WITH CONSTRUCTION OF THE RESIDENCES AT THE DEVELOPMENT WILL MATCH PROPOSED MANHOLE TOP ELEVATIONS
4. ALL STORM SEWER STRUCTURES AND PIPE RUNS WILL BE PUBLIC UNLESS OTHERWISE NOTED

PROJECT TITLE

COBBLESTONE CROSSING

O'FALLON, MISSOURI

THE STERLING CO.
ENGINEERS & SURVEYORS
5055 New Baumgartner Road
St. Louis, Missouri 63129
Ph 314-487-0440 Fax 314-487-8944
www.sterling-eng-sur.com
Corporate Certificate of Authority #001348

Any modification of engineer's seal and signature shall be in violation of state law. Only those documents bearing an original seal, signature, and date shall be considered as valid, true and accurate documents. Facsimile copies of documents shall not be considered valid, true and accurate documents unless bearing an original seal and signature.

STATE OF MISSOURI MICHAEL G. BOERDING NUMBER E-28643 PROFESSIONAL ENGINEER

Date: 8/7/2017
Michael G. Boerding
License No. MO E-28643
Civil Engineer

McBRIDE HYLAND GREEN, LLC
16091 SWINGLEY RIDGE ROAD, SUITE 300
CHESTERFIELD, MISSOURI 63017
Ph. 636-537-2000
Fax 636-537-2546
www.mcbridehomes.com

STORM SEWER PROFILES

P+Z No. 29-16.01
City No.
Date: Aug. 7, 2017
Job No. 16-08-239

Page No.
8.2
IMP

"FINAL PLAN" Approval Date: January 26, 2017

Drawing name: V:\16\08239 Dames Park\Drawings\Engineering\Improvements\8239 Imp Storm.dwg Plotted on: Aug 07, 2017 - 3:08pm Plotted by: lmilner