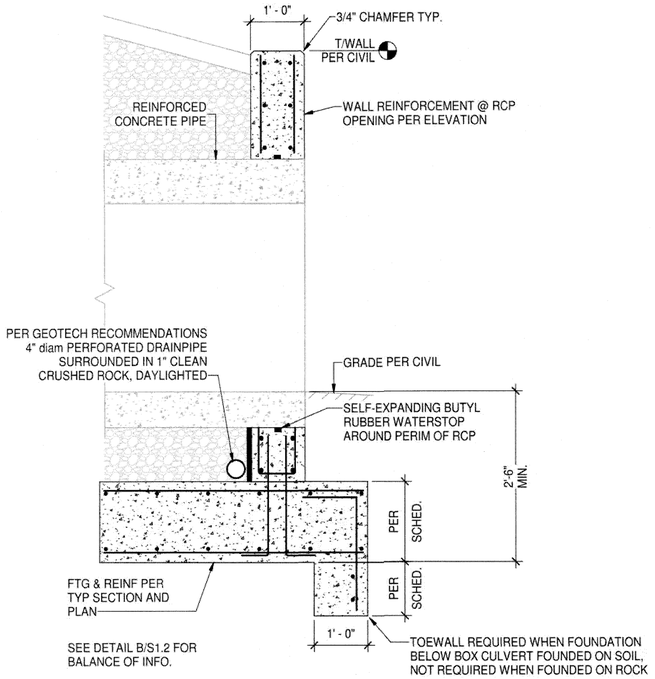

A S1.2 TYP SECTION @ BOX CULVERT THRU RETAINING WALL
N.T.S.

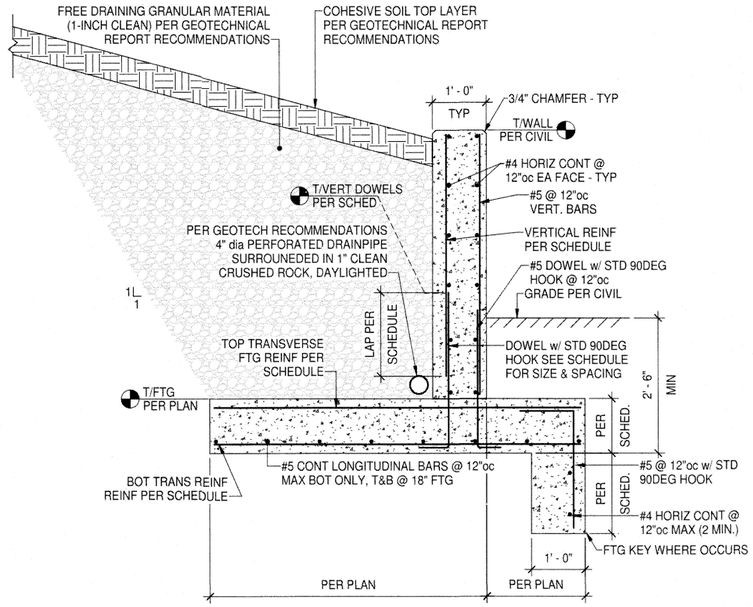

B S1.2 TYPICAL SECTION @ RETAINING WALL
N.T.S.

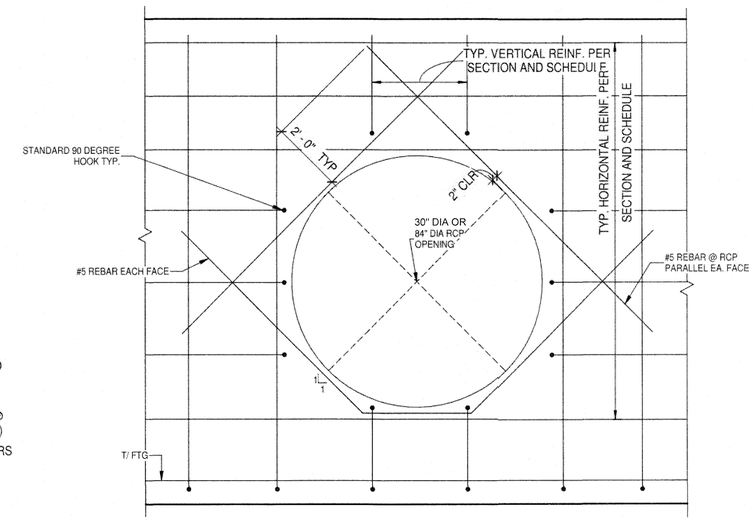

C S1.2 TYPICAL REINFORCING ELEVATION @ RCP PENETRATION
N.T.S.

FOR REFERENCE ONLY. APPROVED WITH GARDING/SWPPP PLANS, PERMIT NO. GR17-00003

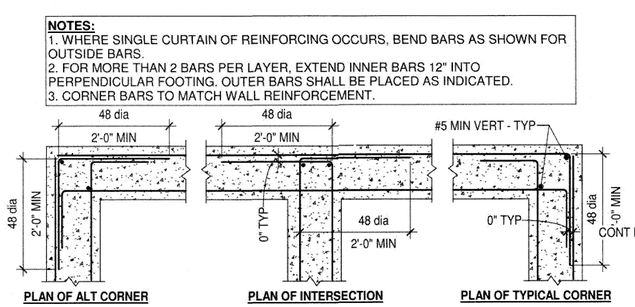

D S1.2 FDN - TYP CONCRETE WALL REINFORCEMENT
N.T.S.

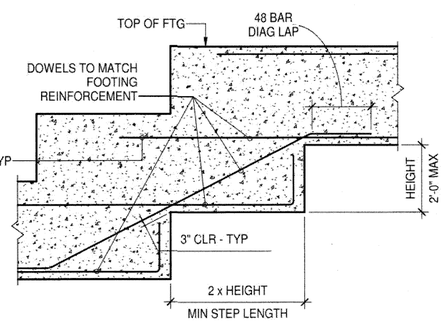

E S1.2 FDN - TYP FOOTING STEP
N.T.S.

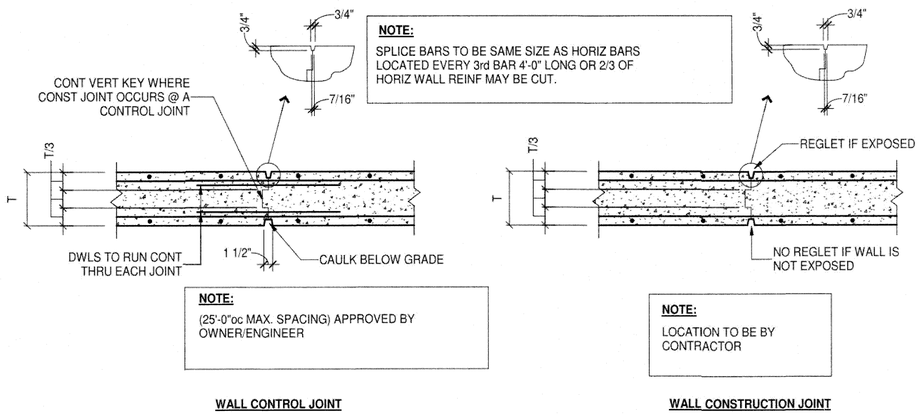

F S1.2 FDN - TYP WALL CONTROL & CONSTRUCTION JOINT
N.T.S.

St. Louis - Montreal
Ædifica case engineering
mechanical
electrical
plumbing
fire protection
structural
796 Metus Court
St. Louis, MO 63026
T 636. 349.1640
F 636. 349.1730
adificacase.com
CERTIFICATE OF AUTHORITY NO. E-2000155319-D

STATE OF MISSOURI
STEPHEN A. SACCO
NUMBER PE-21871
PROFESSIONAL ENGINEER

MCBRIDE HYLAND GREEN LLC
16091 SWINGLEY RIDGE ROAD, SUITE 300
CHESTERFIELD, MO 63017

COBBLESTONE CROSSING
DRAINAGE HEADWALL
O'FALLON, MO

REVISIONS

No.	Description	Date
1		

TYPICAL DETAILS

Project #	MBCC-07-01-2017
Issue Date	4/28/17
Drawn by	DMS
Checked by	AEM

S1.2

Scale: As indicated