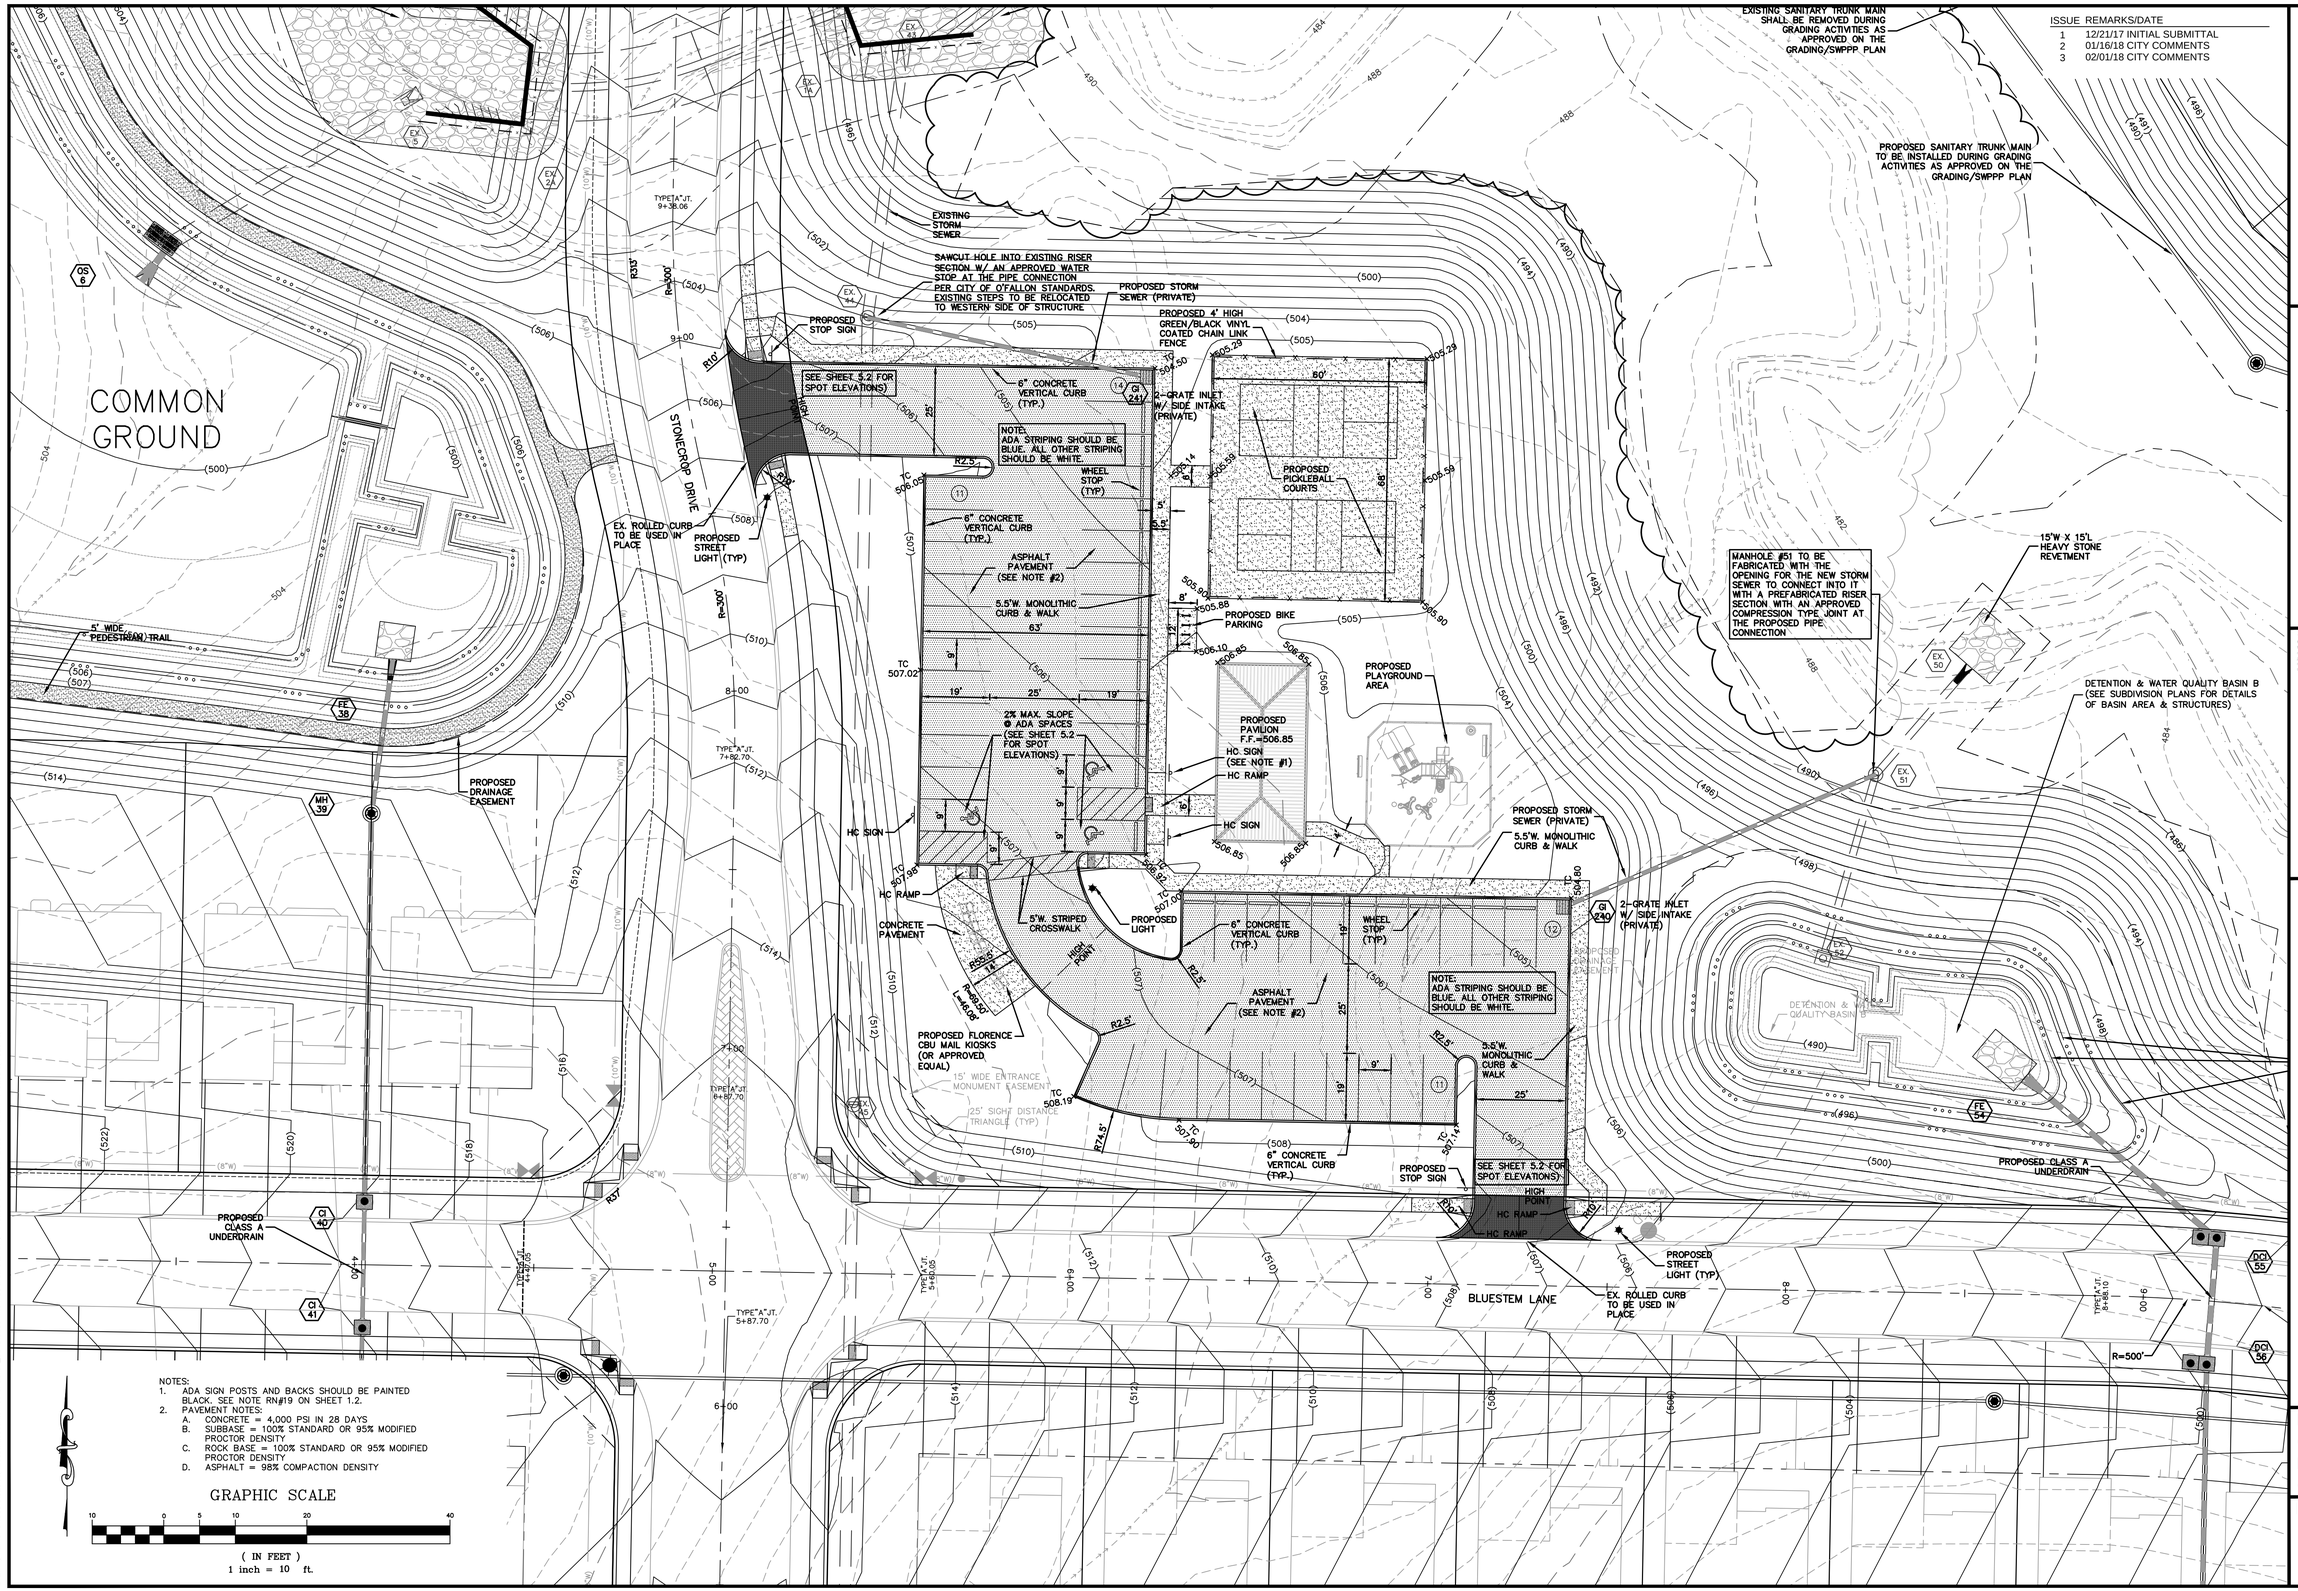

ISSUE	REMARKS/DATE
1	12/21/17 INITIAL SUBMITTAL
2	01/16/18 CITY COMMENTS
3	02/01/18 CITY COMMENTS

PROJECT TITLE

COBBLESTONE CROSSING

O'FALLON, MISSOURI

THE STERLING CO.
ENGINEERS & SURVEYORS
5055 New Baumgartner Road
St. Louis, Missouri 63129
Ph 314-487-0440 Fax 314-487-8944
www.sterling-eng-sur.com
Corporate Certificate of Authority #001348

These plans and specifications, and the ideas and designs incorporated herein, as an instrument of service, are the property of the Sterling Co. Reproduction or publication of these plans and specifications, or any part thereof, without the written consent of the Sterling Co. is prohibited. Visual contact with these plans and specifications shall constitute prima facie evidence of acceptance of these restrictions. Only those plans and specifications bearing the seal and signature of the Sterling Co. are valid and genuine.

STATE OF MISSOURI
SEAN M. ACKLEY
NUMBER PE-2009018679
PROFESSIONAL ENGINEER

Date: 02/01/18
Sean M. Ackley
License No. PE-2009018679
Civil Engineer

McBRIDE HYLAND GREEN, LLC
16091 SWINGLEY RIDGE ROAD, SUITE 300
CHESTERFIELD, MISSOURI 63017
Ph. 636-537-2000
Fax 636-537-2546
www.mcbridehomes.com

SITE/GRADING PLAN

P+Z No. 29-16.01
City No.
Date: Feb. 1, 2018
Job No. 16-08-239

Page No.
2.2
SITE

"FINAL PLAN" Approval Date: January 26, 2017

Drawing name: C:\Users\sackley\appdata\local\temp\AcPublish. 53489239 /mp Rec area plan.dwg Plotted on: Feb 01, 2018 - 7:32am Plotted by: sackley