DETAILS

STORM PROFILES

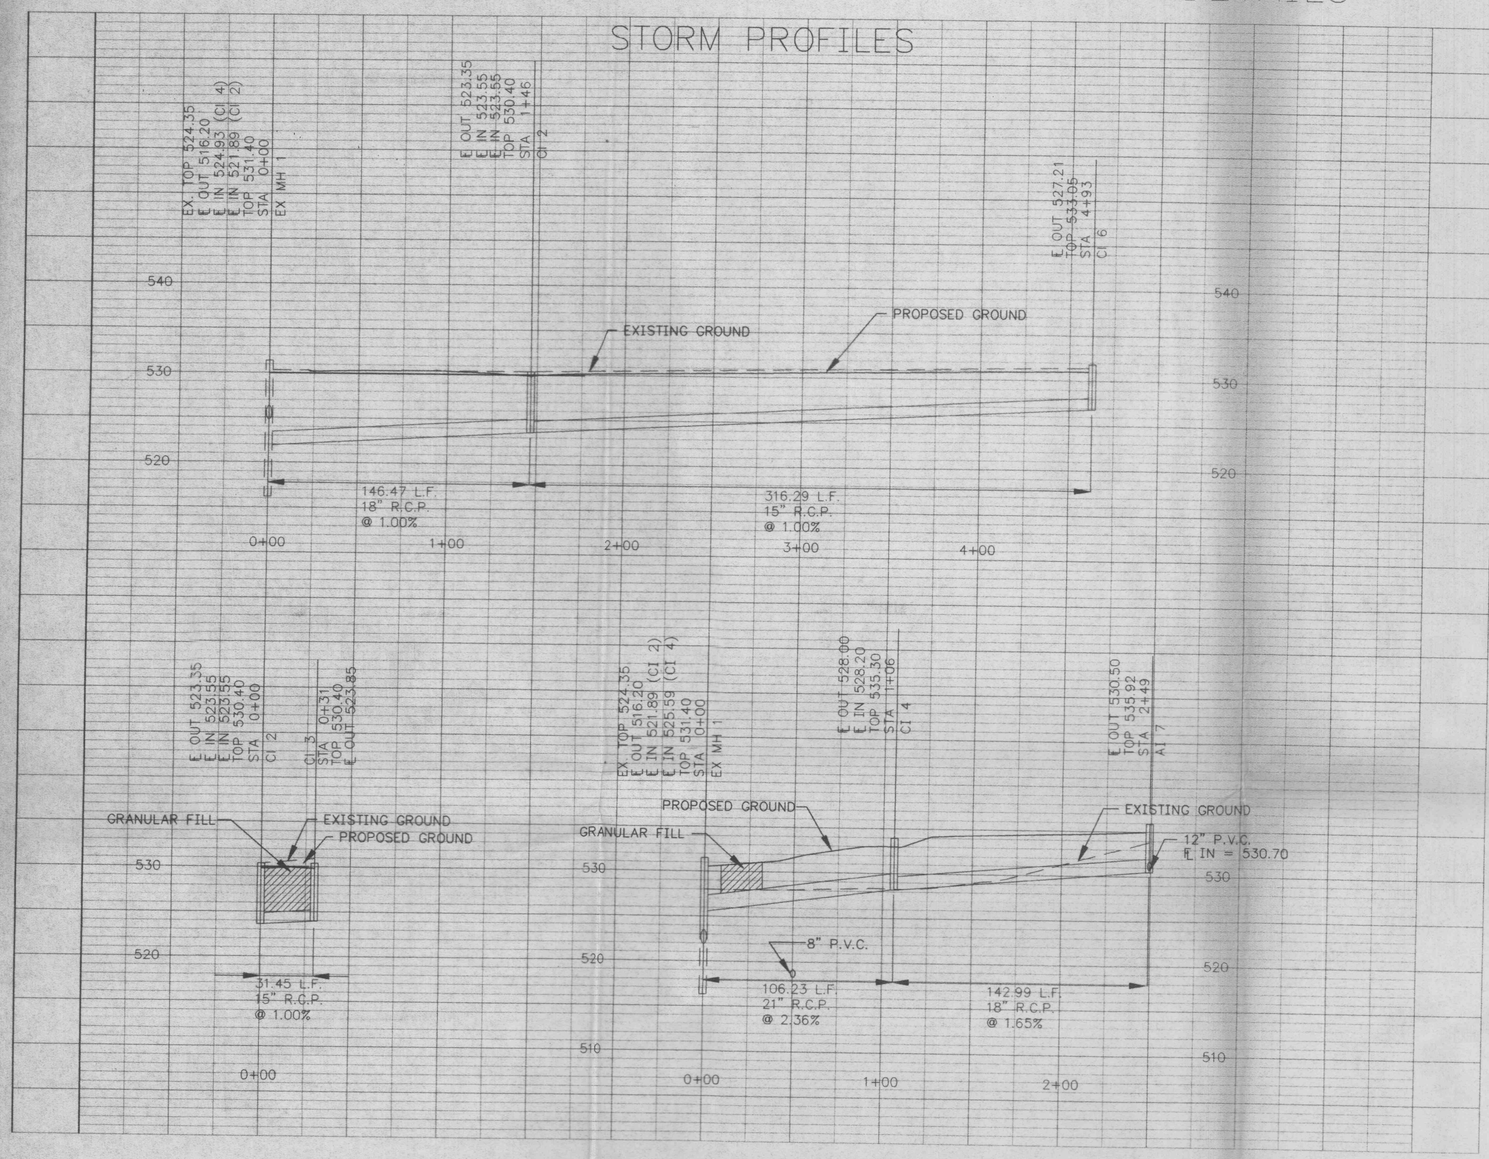

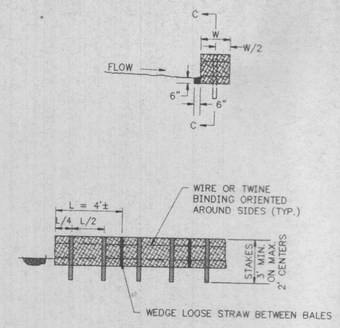

SECTION C–C

STRAW BALE BARRIER DETAIL

CONTRACTION JOINTS PLACED EVERY 20' (ALIGN W/ PAVEMENT JOINTS)

CURB DETAIL

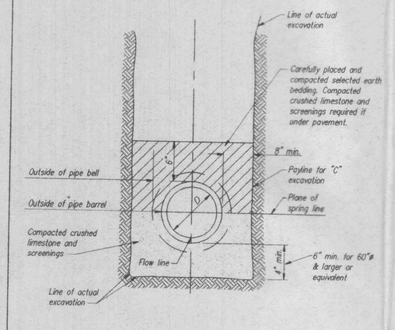

PIPE BEDDING CLASS "C" (MODIFIED FOR REINFORCED CONCRETE PIPE)

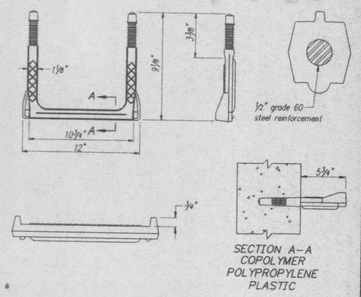

MANHOLE STEP FOR PRECAST MANHOLE

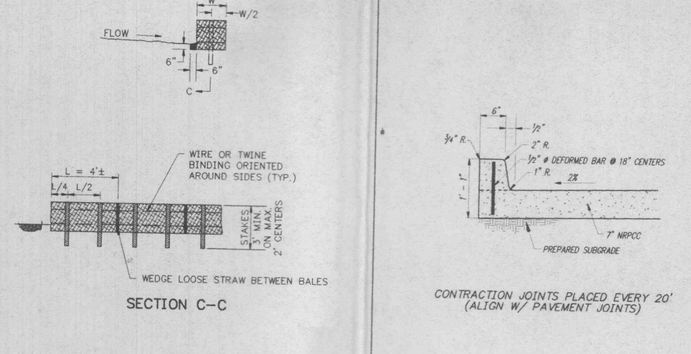

DRIVEWAY – TYPICAL SECTION

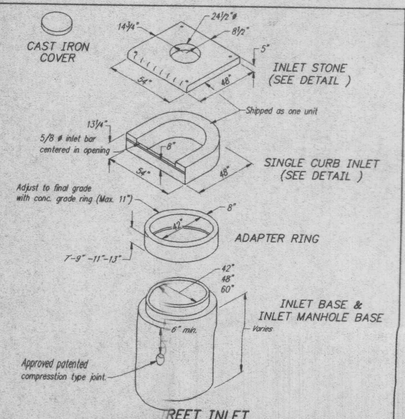

SINGLE STREET INLET PRECAST CONCRETE

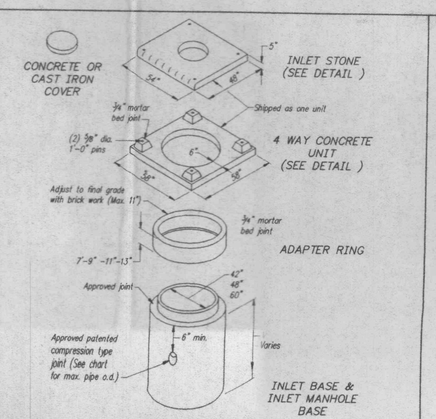

AREA INLET PRECAST CONCRETE

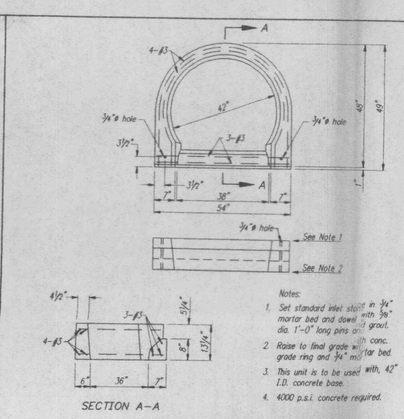

PRECAST CONCRETE UNIT FOR SINGLE STREET INLET

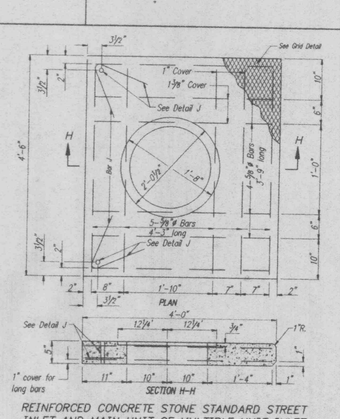

REINFORCED CONCRETE STONE STANDARD STREET INLET AND MAIN UNIT OF MULTIPLE UNIT INLET

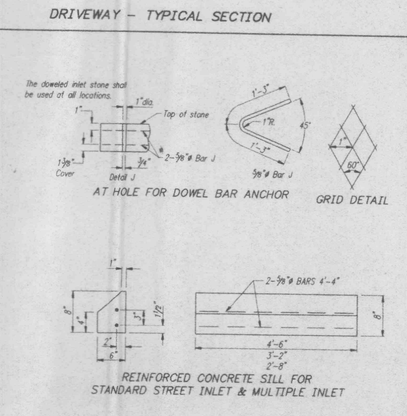

REINFORCED CONCRETE SILL FOR STANDARD STREET INLET & MULTIPLE INLET

STANDARD – INLET STONES, BLOCKS AND DESIGN DETAILS

Engineer:
GBA
GEORGE BUTLER ASSOCIATES, INC.
Engineers / Architects
Kansas City, Mo. / Lenexa, Ks. / O'Fallon, Mo. / Wichita, Ks.

Component Bar Products
O'Fallon Cabinetry Center
O'Fallon, Missouri

Contractor: ARCO Construction Company, Inc.

Architect: Henderson Group

STATE OF MISSOURI
JOHN J. CHOMKA
ALLIED
E-24749
REGISTERED PROFESSIONAL ENGINEER

1	Date
2	Date
3	Date
4	Date

ISSUE DATE: AUGUST 1996

HG JOB # 96041-01

P2156

C - 4