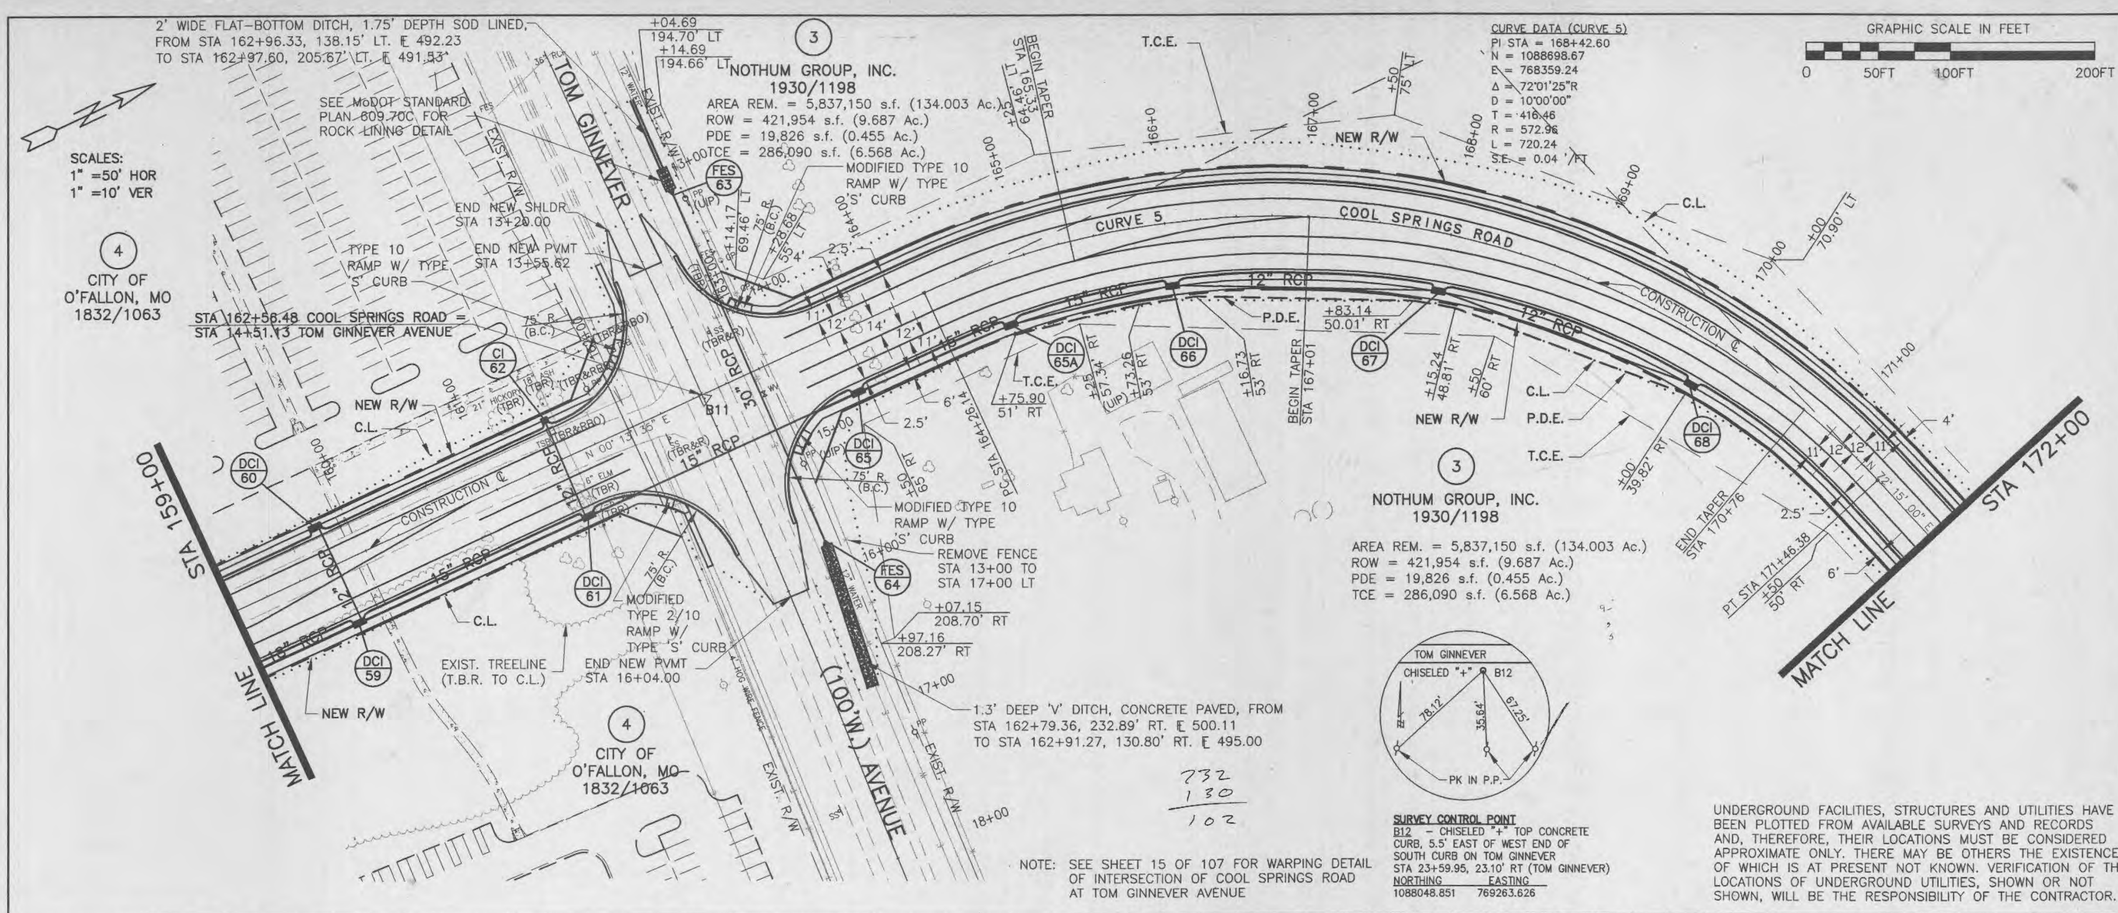

BENCHMARK
B12 – CHISELED "+" TOP OF CONCRETE CURB, 5.5' EAST OF WEST END OF TOM GINNEVER. BEGINNING OF CURB IS EAST OF OZZIE SMITH DRIVE AND AT SIDEWALK BEND TO THE NORTH.
ELEVATION 503.18

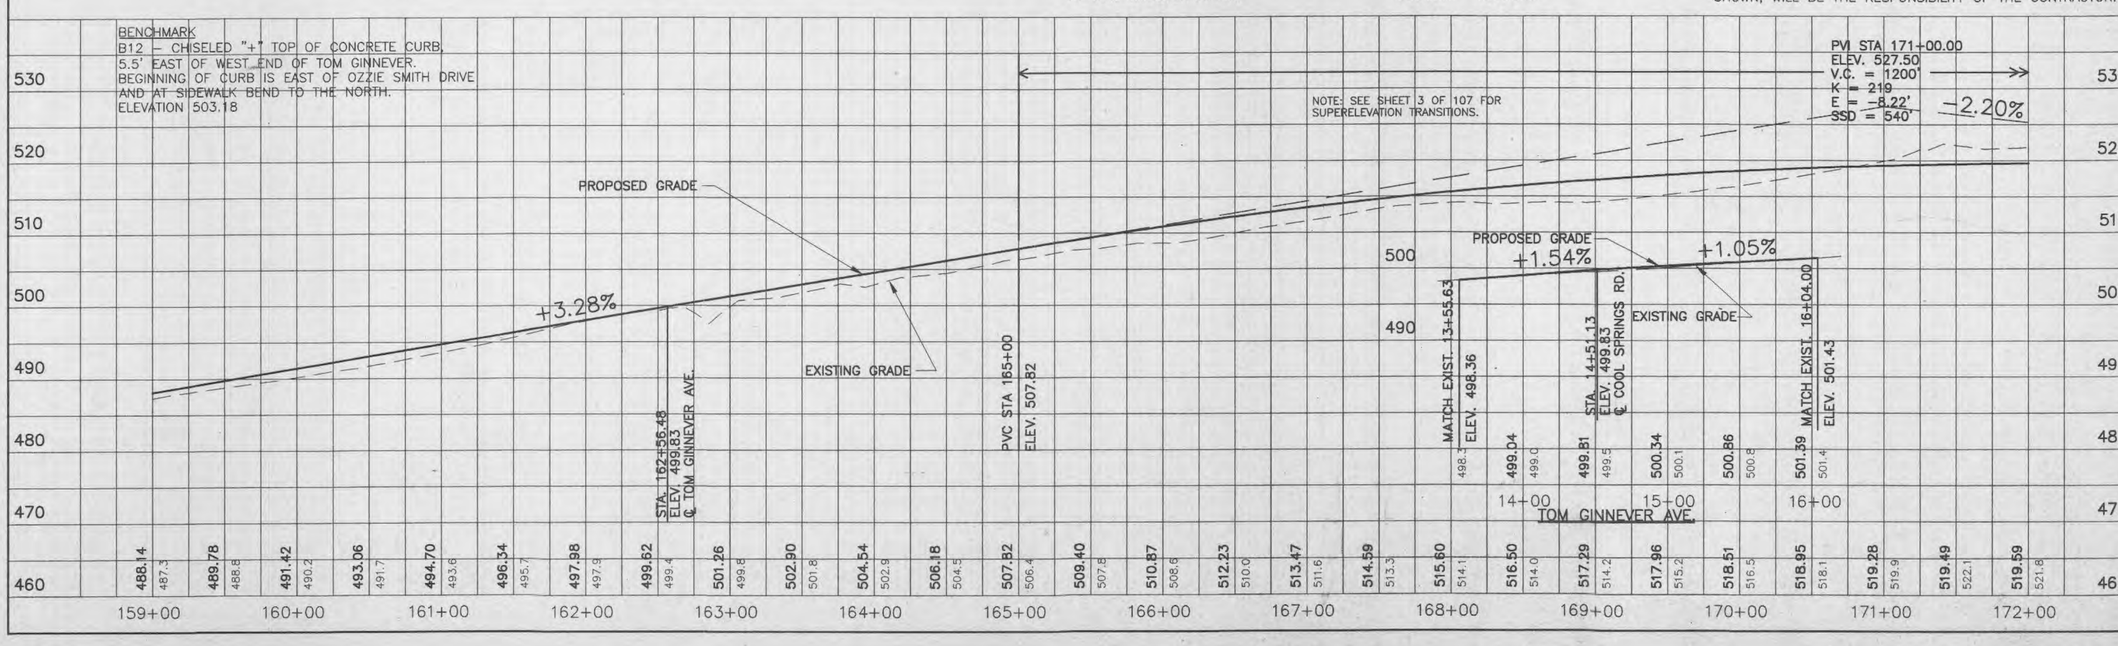

SHEET NUMBER	TOTAL SHEETS
8	107

COOL SPRINGS ROAD

PLAN / PROFILE
PAGE 3 OF 8

ENGINEERS AUTHENTICATION
The responsibility for professional engineering liability on this project is hereby limited to the set of plans attached/stamped by the seal, signature and date thereunder and does not extend to any other plans, specifications and other engineering plans involved in this project and specifically excludes revisions after this date unless reauthorized.
PARSONS BRINCKERHOFF

STATE OF MISSOURI JOSEPHINE L. EMERY NUMBER E-29439 REGISTERED PROFESSIONAL ENGINEER

CITY OF O'FALLON MISSOURI 1856

CITY OF O'FALLON
PROJECT #210-005

REVISIONS BY:	DATE

DESIGNED: DAE
DRAWN: DAE
CHECKED: EJP
APPROVED: JLE

DATE: FEBRUARY 1999

PB BOOKER PROJECT
FILE No. 32031T

DRAWING FILE: L:\32031T\0202\EAGLE1\
FILENAME: C-PNP-06.DWG

PARSONS BRINCKERHOFF
1831 CHESTNUT STREET
ST. LOUIS, MO 63103
314-421-1476
FAX: 314-421-1741