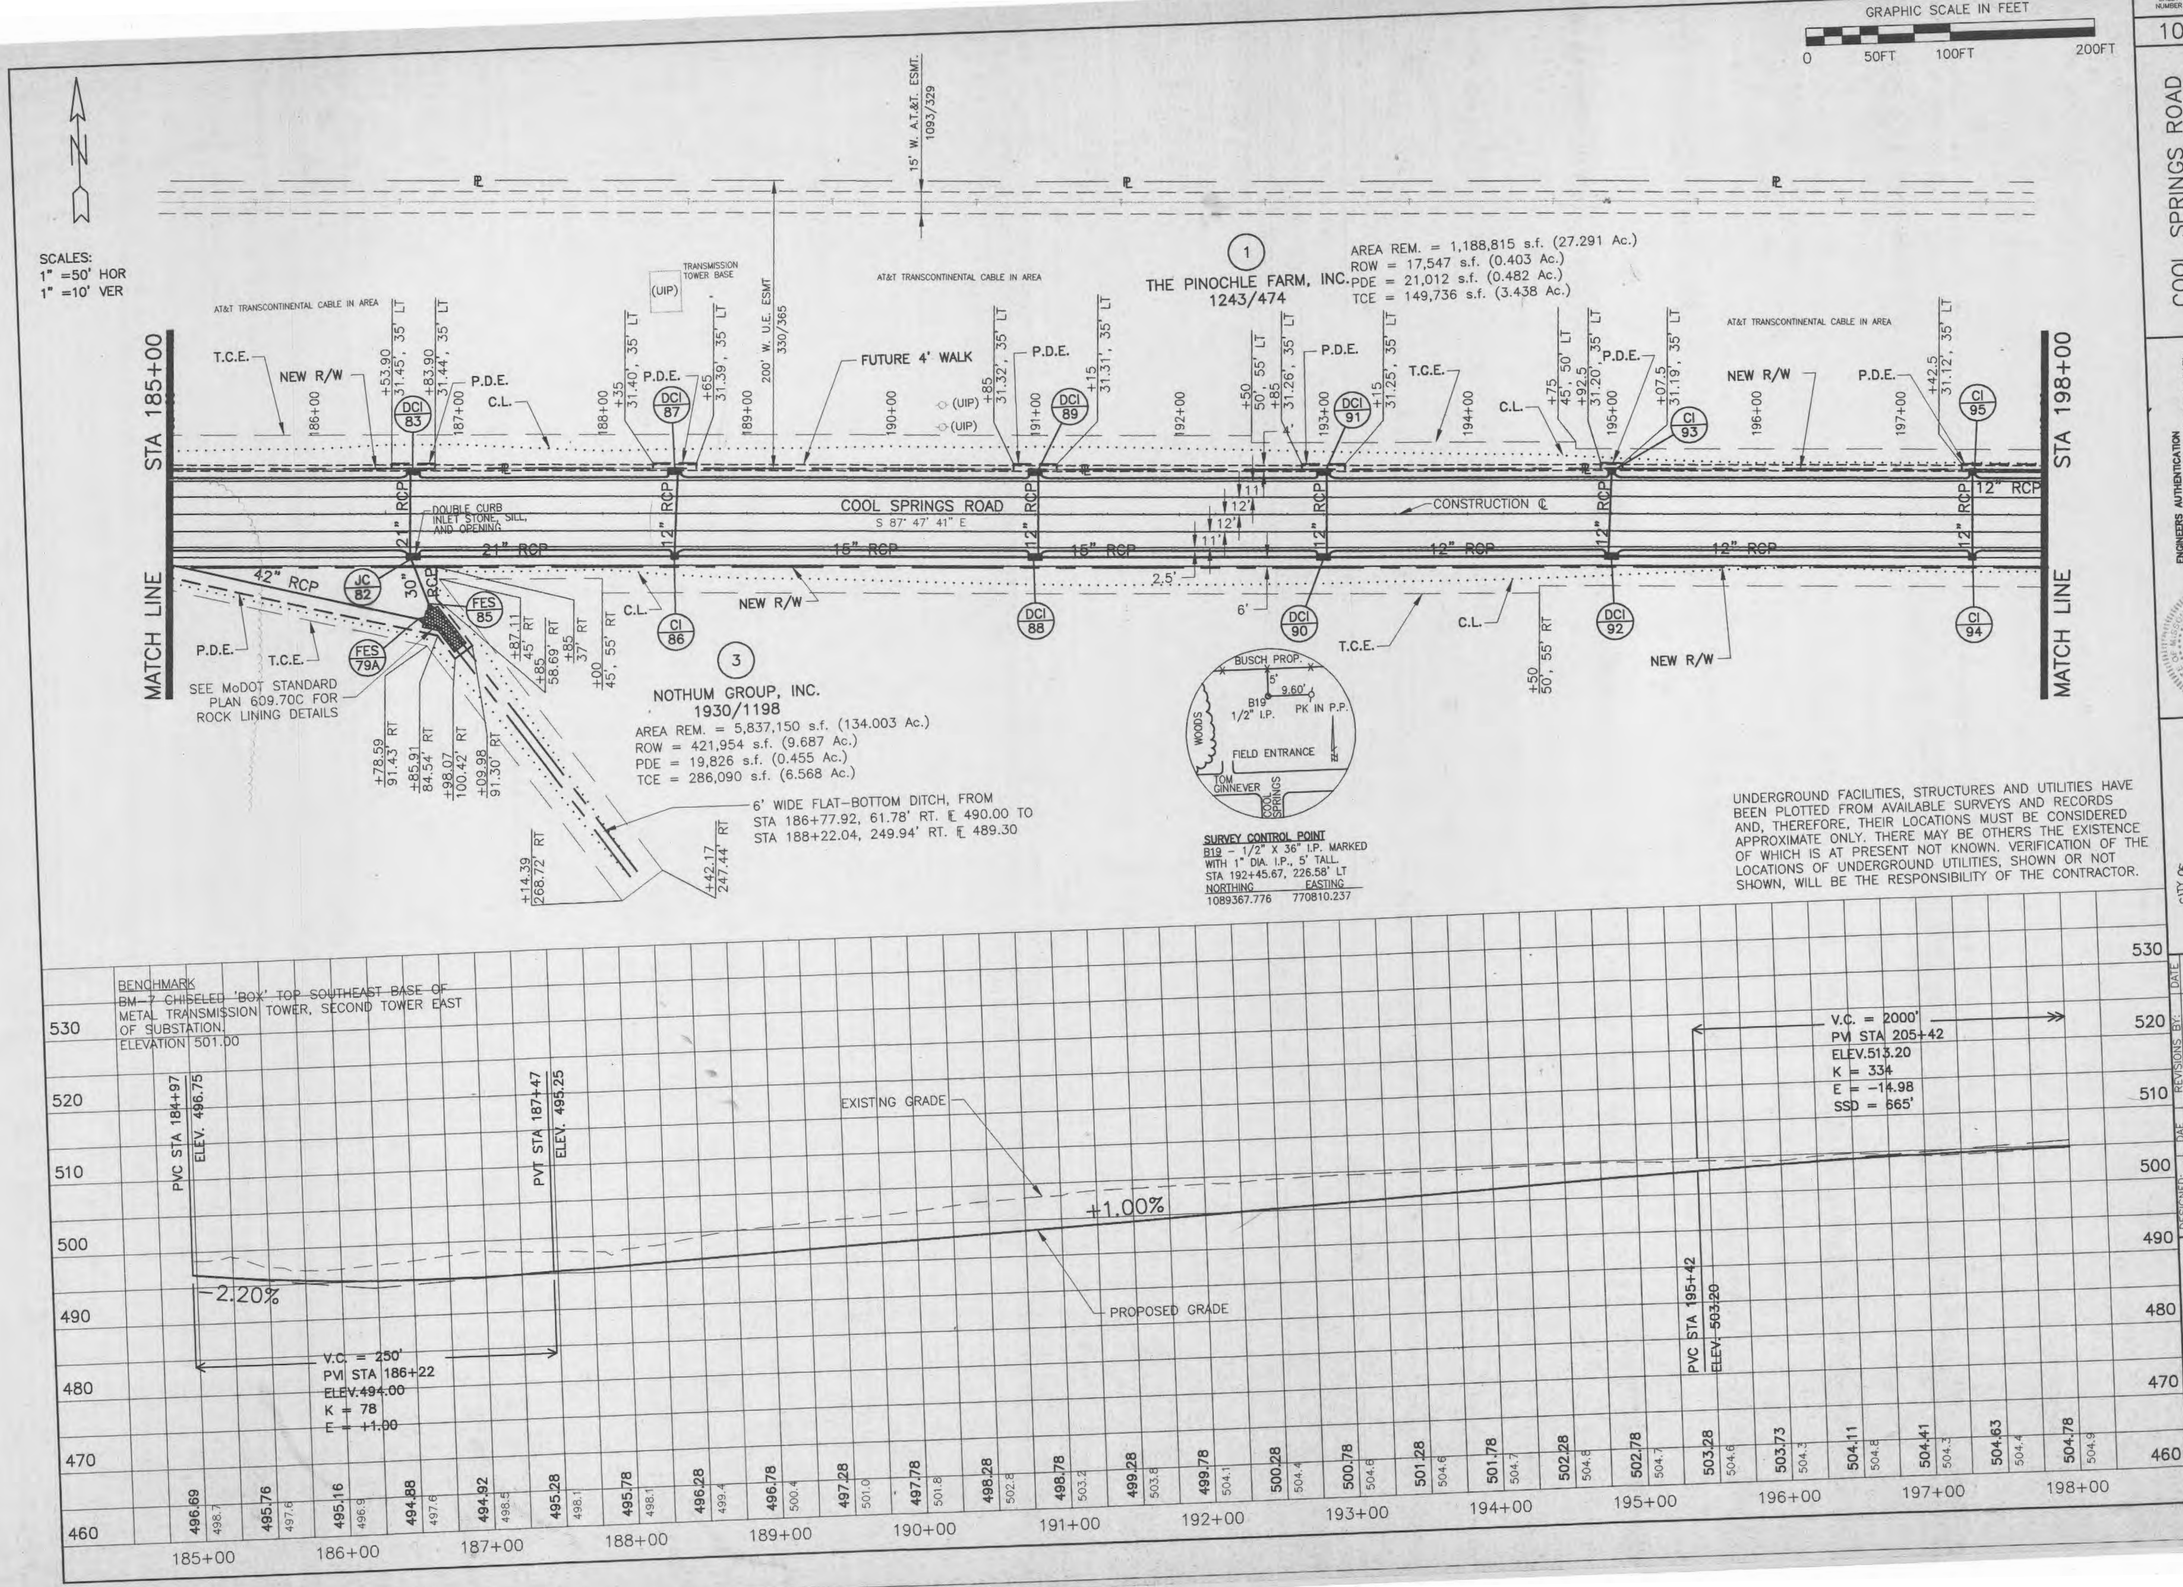

SHEET NUMBER	TOTAL SHEETS
10	107

COOL SPRINGS ROAD

PLAN / PROFILE
PAGE 5 OF 8

ENGINEERS AUTHENTICATION
The responsibility for professional engineering liability on this project is hereby limited to the set of plans authenticated by this seal. Any other plans and specifications authenticated by this seal are disclaimed for all other engineering liability. It is disclaimed for all other engineering plans involved in this project and specifically excludes revisions after this date unless authenticated.
PARSONS BRINCKERHOFF

CITY OF O'FALLON
PROJECT #210-005

REVISIONS BY:	DATE

DESIGNED: DAE
DRAWN: DAE
CHECKED: EJP
APPROVED: JLE

DATE: FEBRUARY 1998

PB BOOKER PROJECT
FILE No. 320311
DRAWING FILE: L:\320311\0202\EAGLE1\
FILENAME: C-PNP-06.DWG

PARSONS BRINCKERHOFF
1831 CHESTNUT STREET
ST. LOUIS, MO 63103
314-421-1476
FAX: 314-421-1741