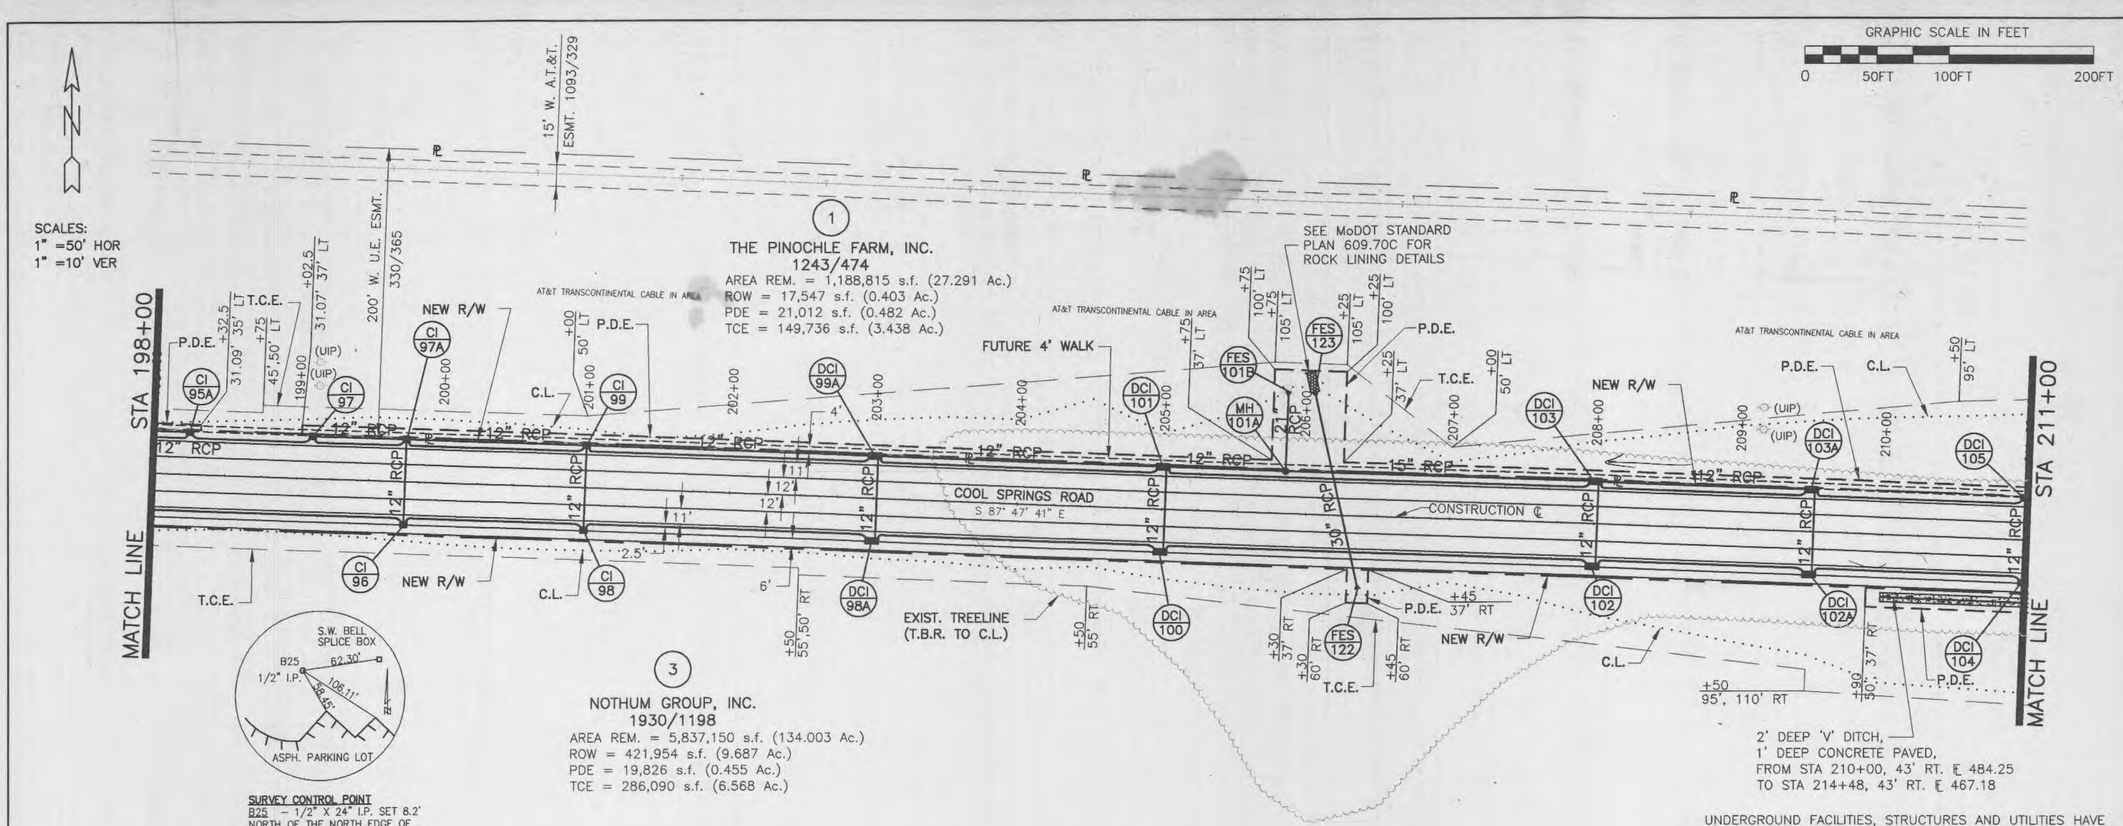

SURVEY CONTROL POINT
B25 – 1/2" X 24" I.P. SET 8.2' NORTH OF THE NORTH EDGE OF TOM GINNEVER BETWEEN THE WEST AND MIDDLE ENTRANCE TO FORT ZUMWALT HIGH SCHOOL.
STA 205+59.88, 1080.13' RT

NORTHING	EASTING
1088011.466	772073.198

UNDERGROUND FACILITIES, STRUCTURES AND UTILITIES HAVE BEEN PLOTTED FROM AVAILABLE SURVEYS AND RECORDS AND, THEREFORE, THEIR LOCATIONS MUST BE CONSIDERED APPROXIMATE ONLY. THERE MAY BE OTHERS THE EXISTENCE OF WHICH IS AT PRESENT NOT KNOWN. VERIFICATION OF THE LOCATIONS OF UNDERGROUND UTILITIES, SHOWN OR NOT SHOWN, WILL BE THE RESPONSIBILITY OF THE CONTRACTOR.

BENCHMARK
BM-9 CHISELED 'BOX' TOP OF CONCRETE BASE OF THE NORTH EAST FENCE CORNER AROUND FORT ZUMWALT HIGH SCHOOL ATHLETIC FIELD.
ELEVATION 495.74

SHEET NUMBER	TOTAL SHEETS
11	107

COOL SPRINGS ROAD

PLAN / PROFILE
PAGE 6 OF 8

ENGINEERS AUTHENTICATION
The responsibility for professional engineering liability on this project is hereby limited to the set of plans authenticated by the seal, signature and date hereunder attached. Responsibility is disclaimed for all other engineering plans involved in this project and specifically excludes revisions after this date unless reauthenticated.
PARSONS BRINCKERHOFF

CITY OF O'FALLON
PROJECT #210-005

CITY OF O'FALLON MISSOURI 1856

DESIGNED:	DAE
DRAWN:	DAE
CHECKED:	EJP
APPROVED:	JLE

DATE: FEBRUARY 1999

PB BOOKER PROJECT
FILE No. 32031T

DRAWING FILE: L:\32031T\0202\EAGLE1\
FILENAME: C-PNP-09.DWG

REVISIONS BY: DATE

PARSONS BRINCKERHOFF
1831 CHESTNUT STREET
ST. LOUIS, MO 63103
314-421-1476
FAX: 314-421-1741