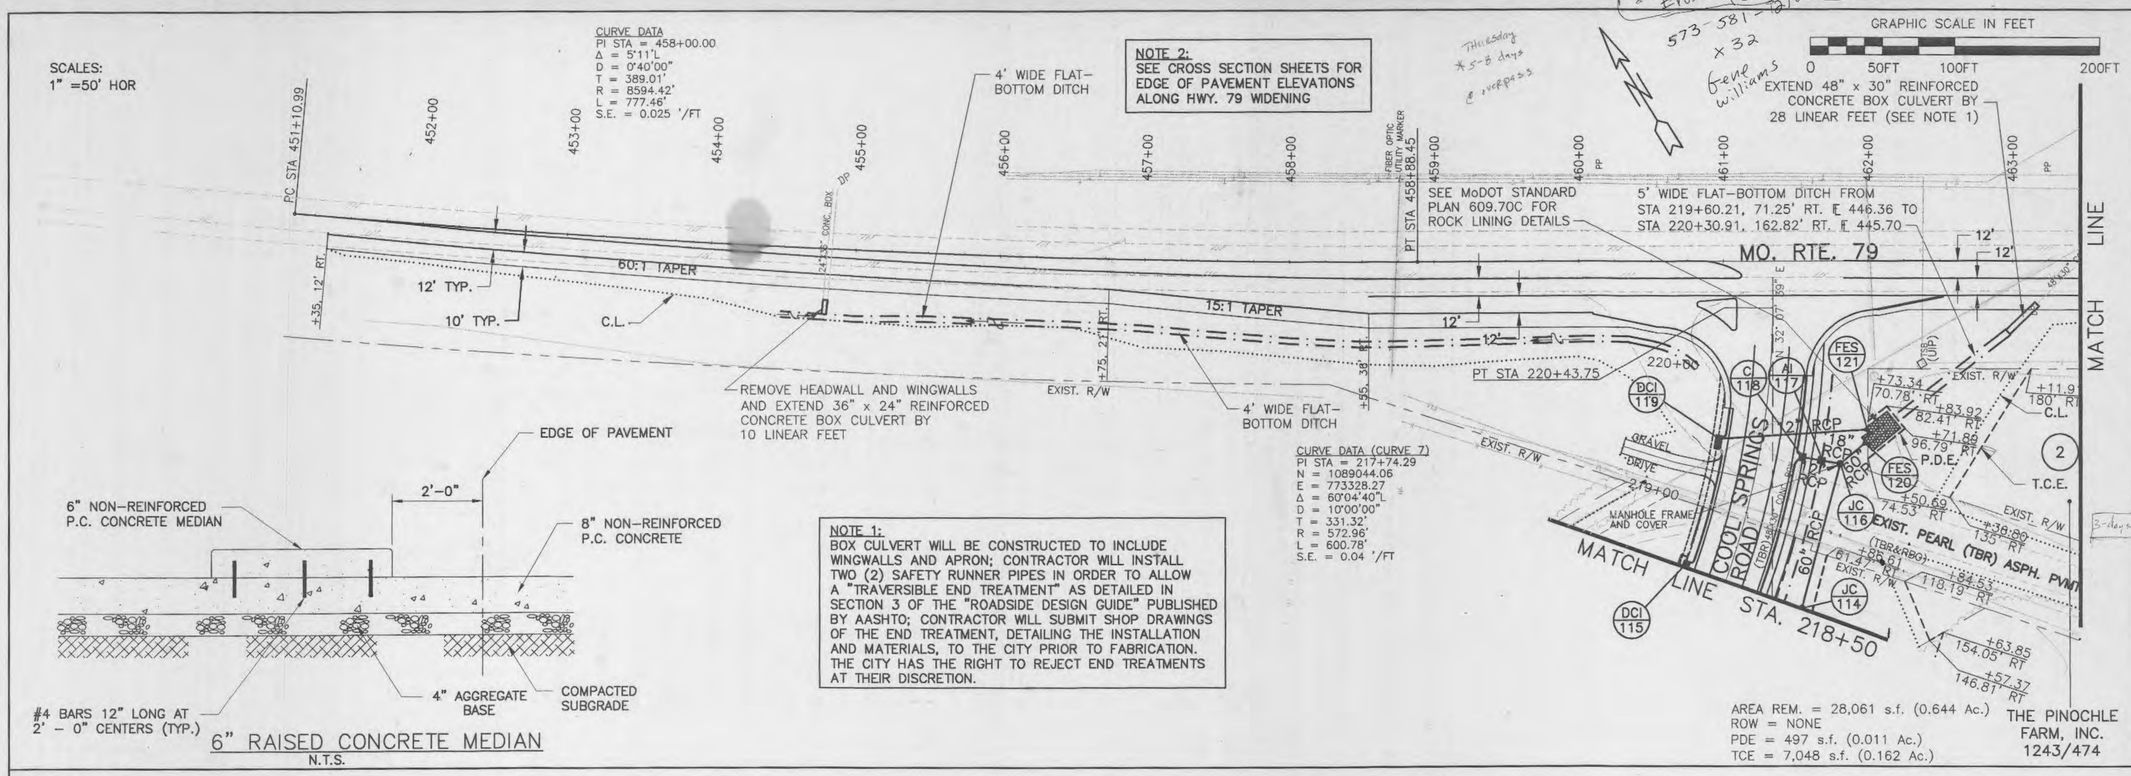

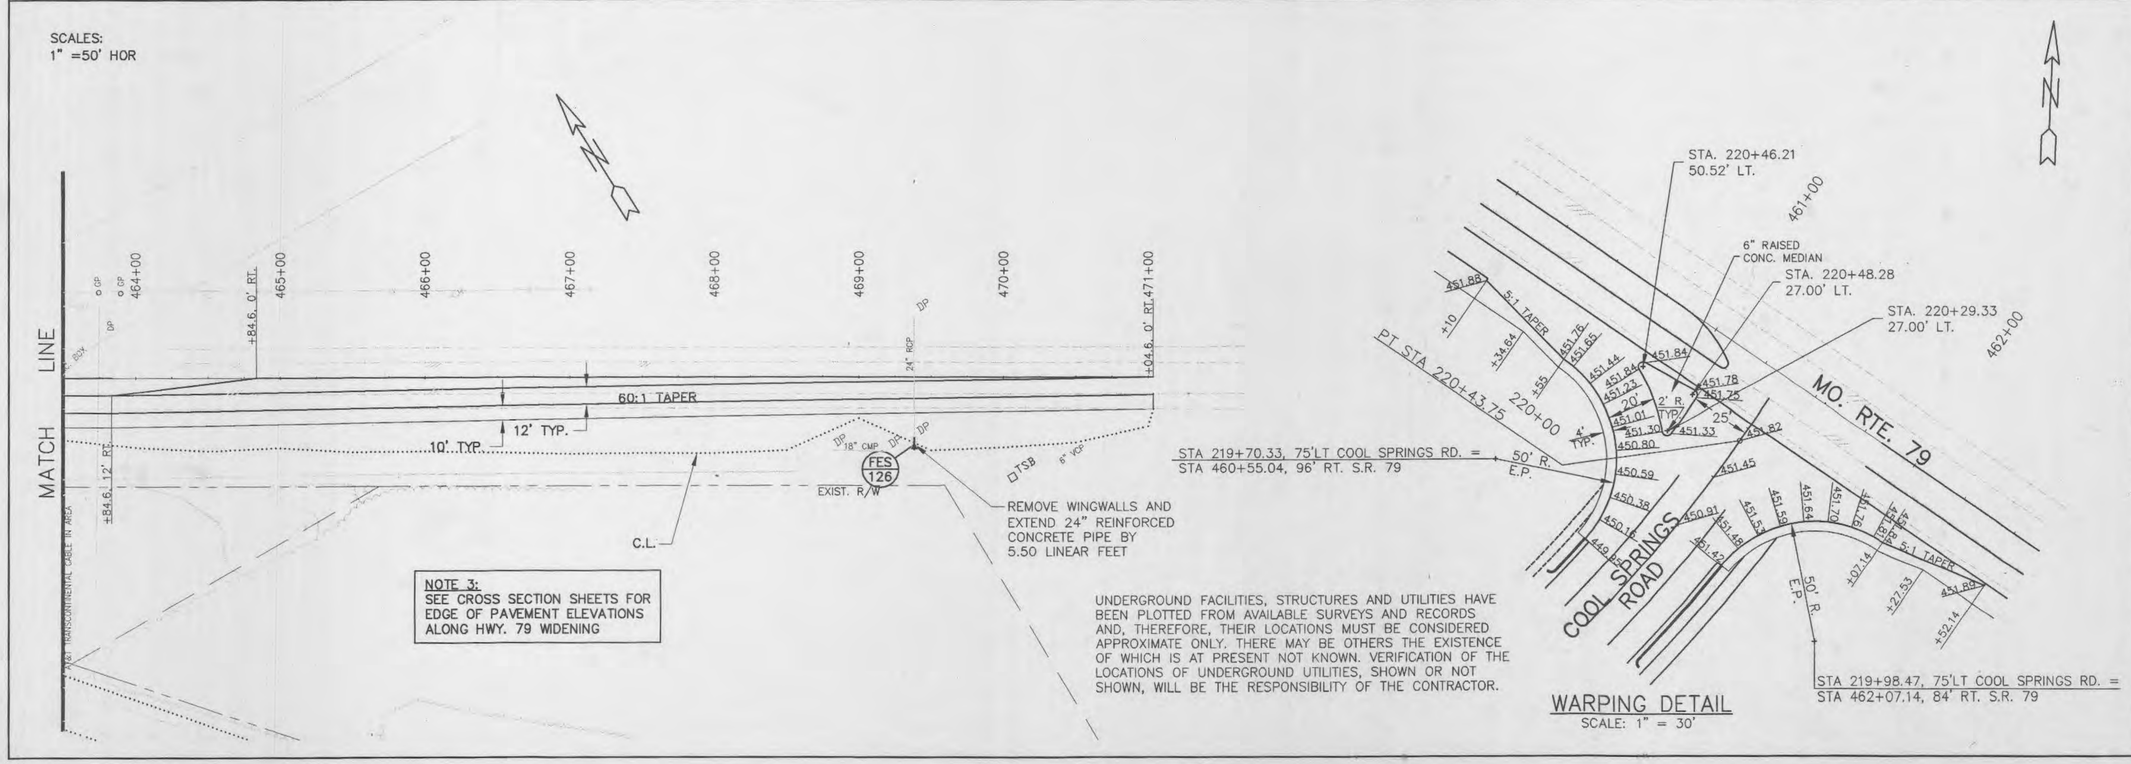

SHEET NUMBER	TOTAL SHEETS
13	107

COOL SPRINGS ROAD

PLAN
PAGE 8 OF 8

ENGINEERS AUTHENTICATION
The responsibility for professional engineering ability on this project is limited to the design elements authenticated by the seal, signature and date hereunder attached. Responsibility is disclaimed for all other documents, work product, and materials regardless of authenticity, excludes revisions after this date unless reauthenticated.
PARSONS BRINCKERHOFF

CITY OF O'FALLON
MISSOURI 1856
CITY OF O'FALLON
PROJECT #210-005

DESIGNED:	TEB
DRAWN:	TEB
CHECKED:	EJP
APPROVED:	JLE

REVISIONS BY: DATE

DATE: FEBRUARY 1995

PB BOOKER PROJECT
FILE No. 320311

DRAWING FILE: L:\32031\0202\EAGLE1\
FILENAME: C-PNP-11

PARSONS BRINCKERHOFF
1831 CHESTNUT STREET
ST. LOUIS, MO 63103
314-421-4478
FAX: 314-421-1741