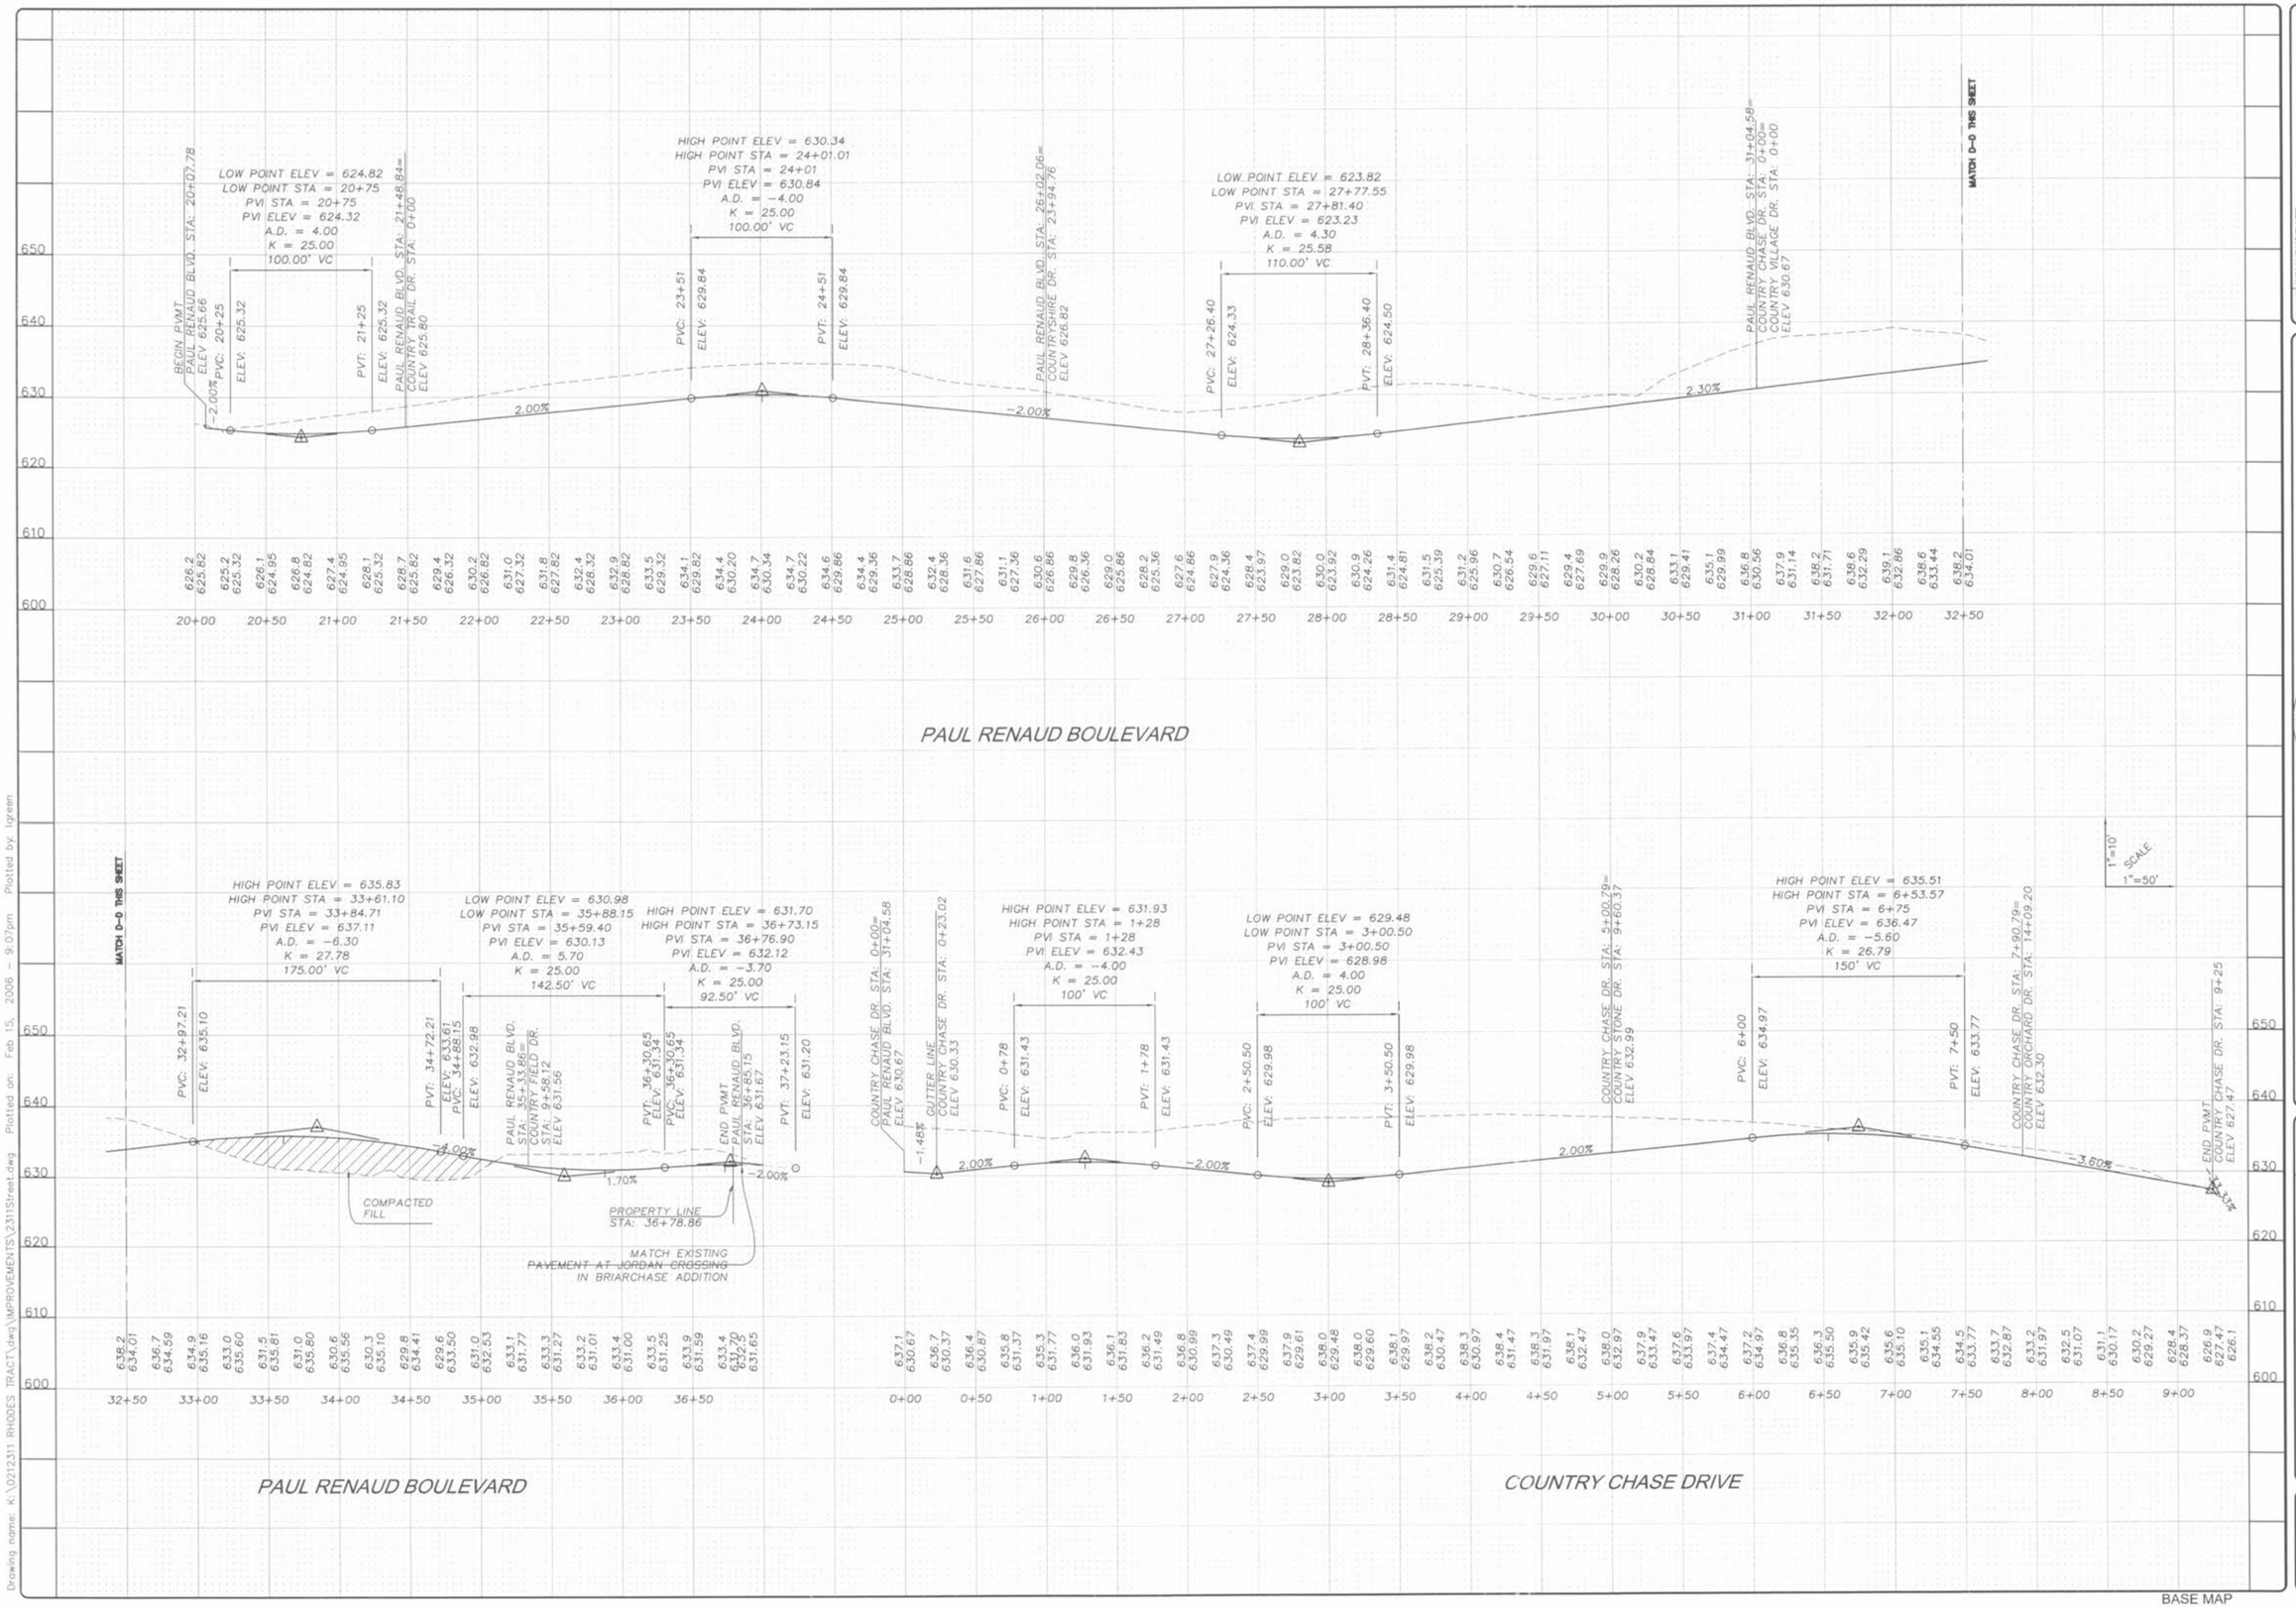

BASE MAP

ISSUE	REMARKS	DATE
10	CITY COMMENTS	02-03-06
11	CITY COMMENTS	02-15-06
3	DCSD COMMENTS	09-28-05
4	DCSD COMMENTS	10-13-05
5	DCSD AND CITY COMMENTS	11-14-05
6	CITY COMMENTS	11-22-05
7	CITY COMMENTS	12-30-05
8	WATER DISTRICT #2 COMMENTS	01-17-06
9	DEVELOPER REVISIONS	01-24-06

PREPARED FOR:

CMB RHODES, L.L.C.
5091 NEW BAUMGARTNER ROAD
ST. LOUIS, MISSOURI 63129
(314) 487-6717

PREPARED BY:

THE STERLING CO.
ENGINEERS & SURVEYORS
5091 NEW BAUMGARTNER ROAD
ST. LOUIS, MISSOURI 63129
(314) 487-0440 FAX 487-8944
E-Mail: Sterling@sterling-eng-sur.com

DRAWN: LG
DESIGNED: JCM
CHECKED: JM

PROJECT: COUNTRYSHIRE

SHEET TITLE: STREET PROFILES

NO.		
02	12	311

M.S.D. P#

SHEET 4.5 OF

DIGITAL FILE LOCATION: SERVER=STERLING-G-2 S-DR.

Drawing name: K:\0212311 RHODES TRACT\dwg\IMPROVEMENTS\2311Street.dwg Plotted on: Feb 15, 2006 - 9:07pm Plotted by: lgreen