Drawing name: K:\0212311 RHODES TRACT\dwg\IMPROVEMENTS\2311Sanitary.dwg Plotted on: Feb 14, 2006 - 6:12pm Plotted by: lgreen

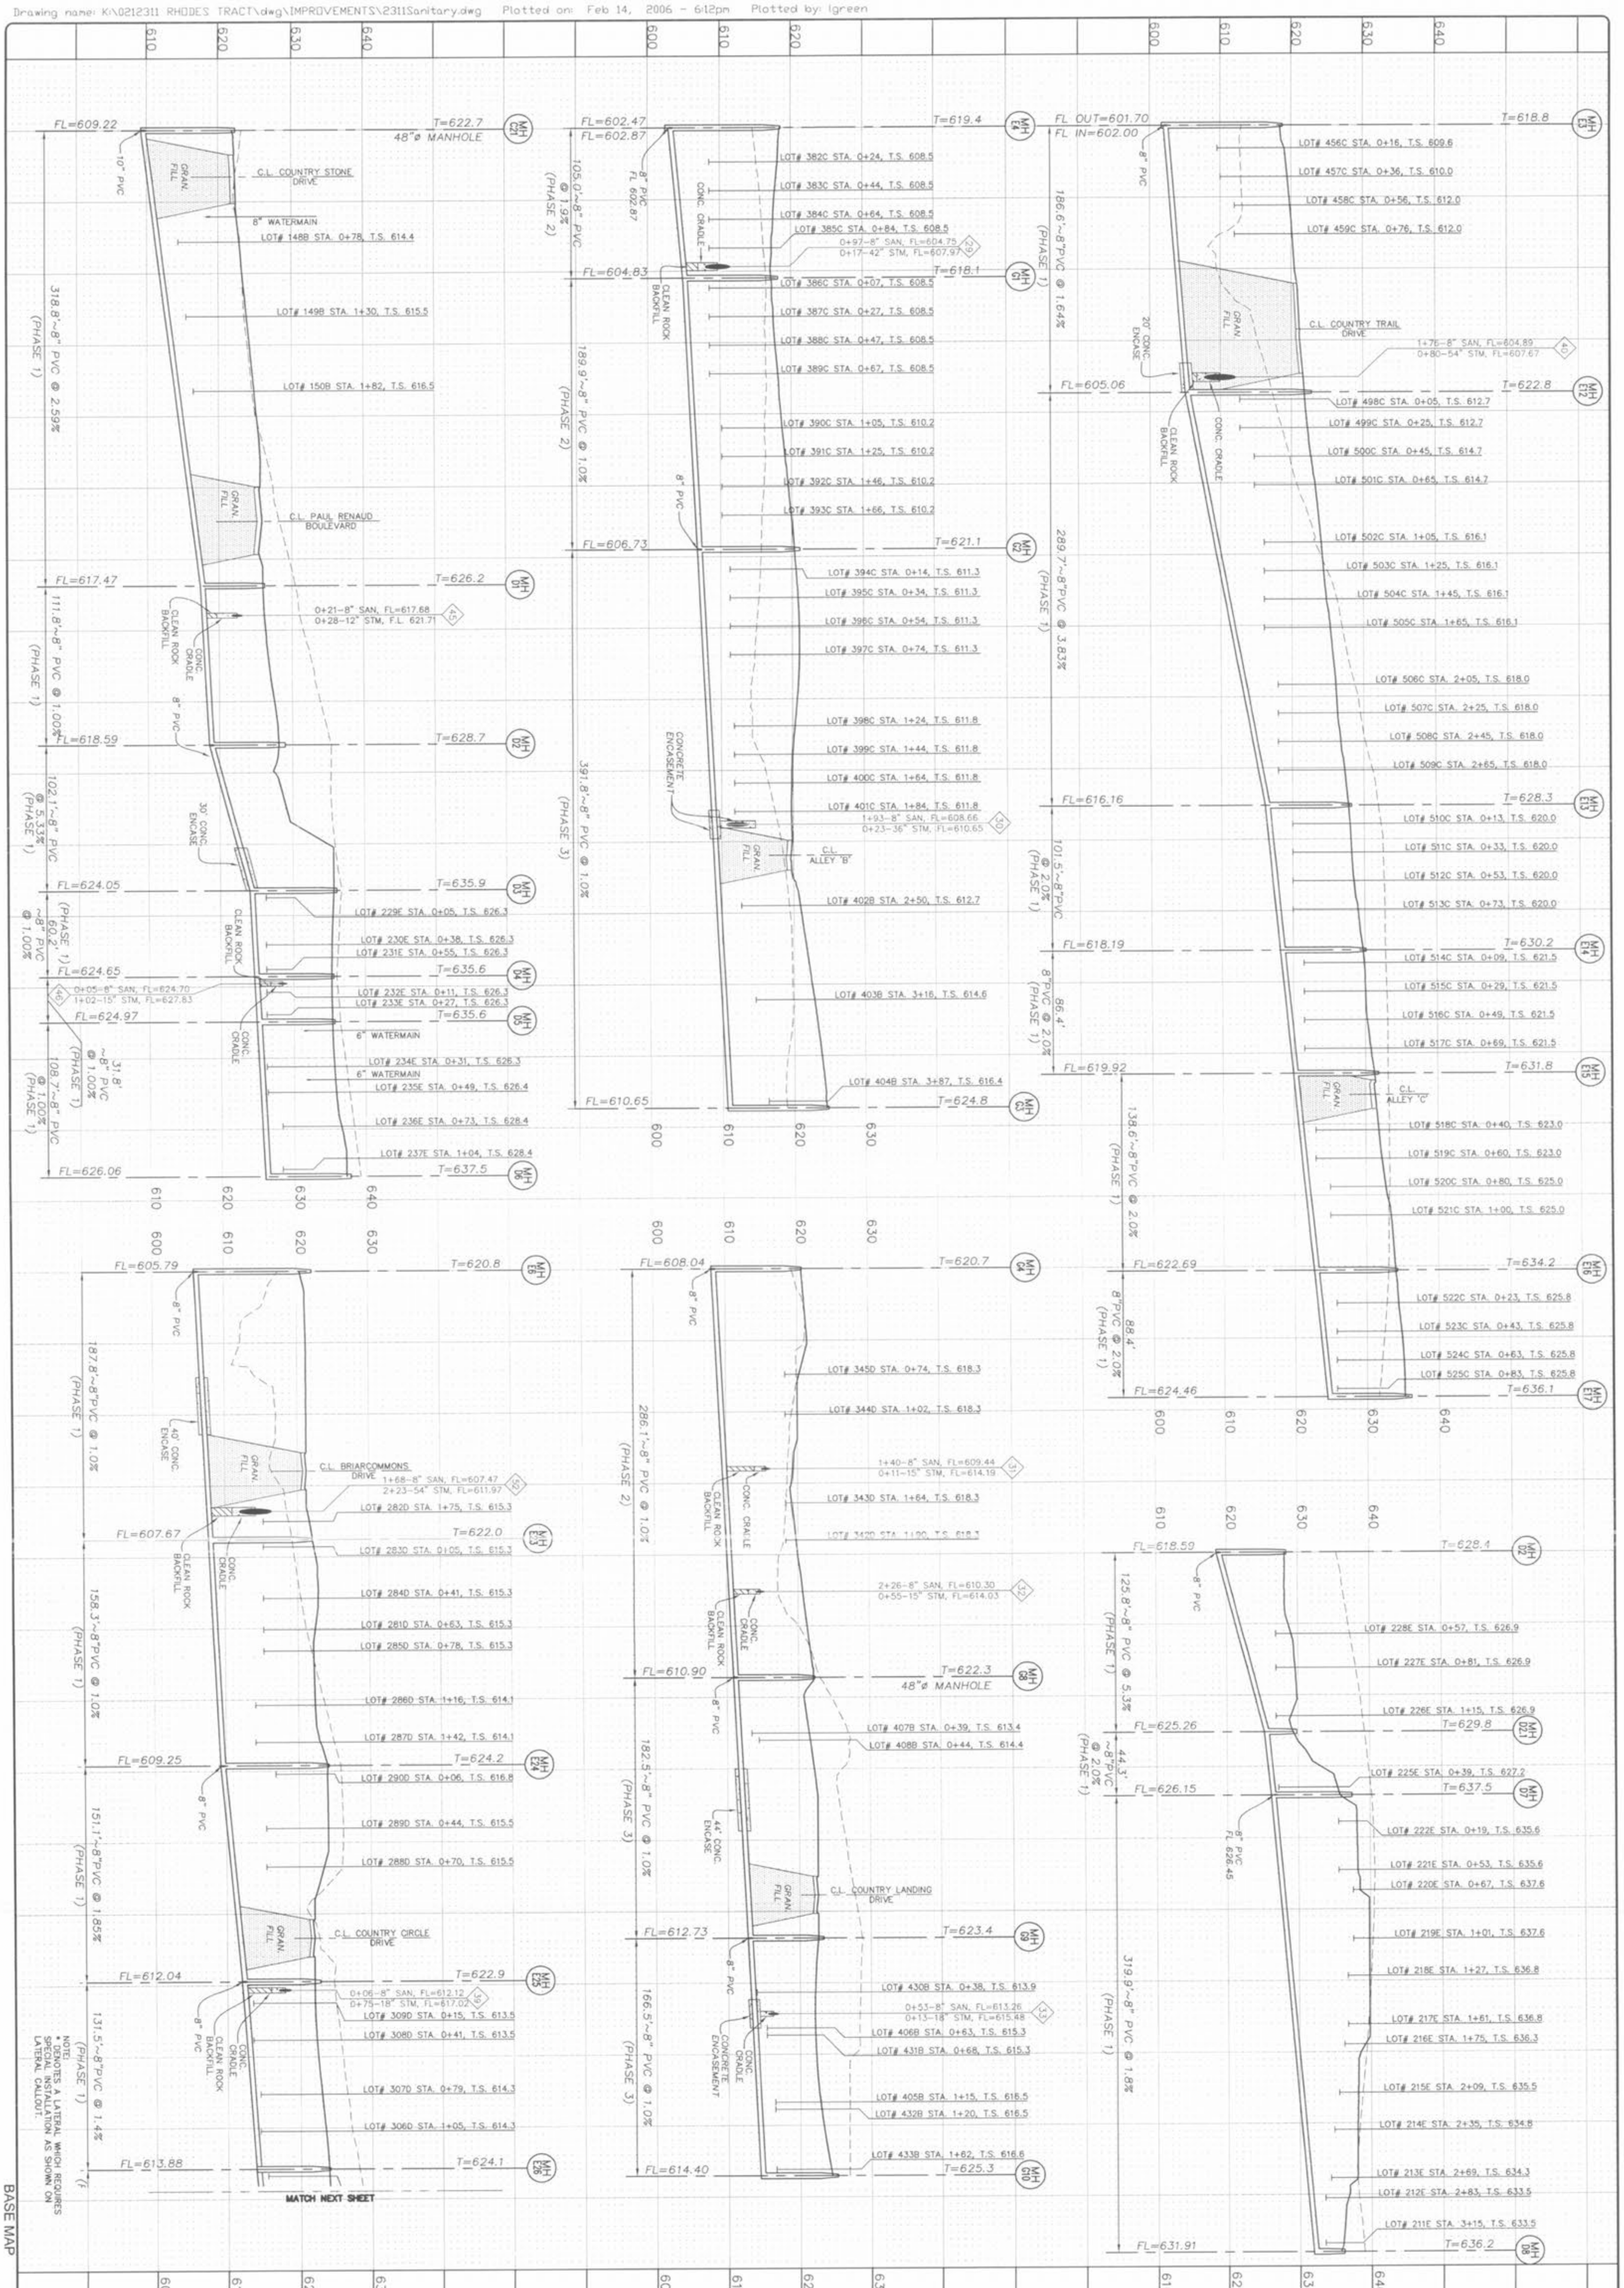

NO.	02	12	311
	M.S.D.	P#	SHEET
OF			5.4

PROJECT:
COUNTRYSHIRE
SHEET TITLE: SANITARY PROFILES

DRAWN: LG
DESIGNED: JCM
CHECKED:

PREPARED BY:
THE STERLING CO
ENGINEERS & SURVEYORS
5055 NEW BAUMGARTNER ROAD
ST. LOUIS, MISSOURI 63129
(314)-487-0440 FAX 487-8944
E-Mail: Sterling@sterling-eng-sur.com

2/14/2006

PREPARED FOR:
CMB RHODES, L.L.C.
5091 NEW BAUMGARTNER ROAD
ST. LOUIS, MISSOURI 63129
(314) 487-6717

ISSUE	REMARKS/DATE
10	CITY COMMENTS/02-03-06
11	CITY COMMENTS/02-15-06
3	DCSD COMMENTS/ 09-28-05
4	DCSD COMMENTS/10-13-05
5	DCSD AND CITY COMMENTS/11-14-05
6	CITY COMMENTS/11-22-05
7	CITY COMMENTS/12-30-05
8	WATER DISTRICT #2 COMMENTS/01-17-06
9	DEVELOPER REVISIONS/01-24-06