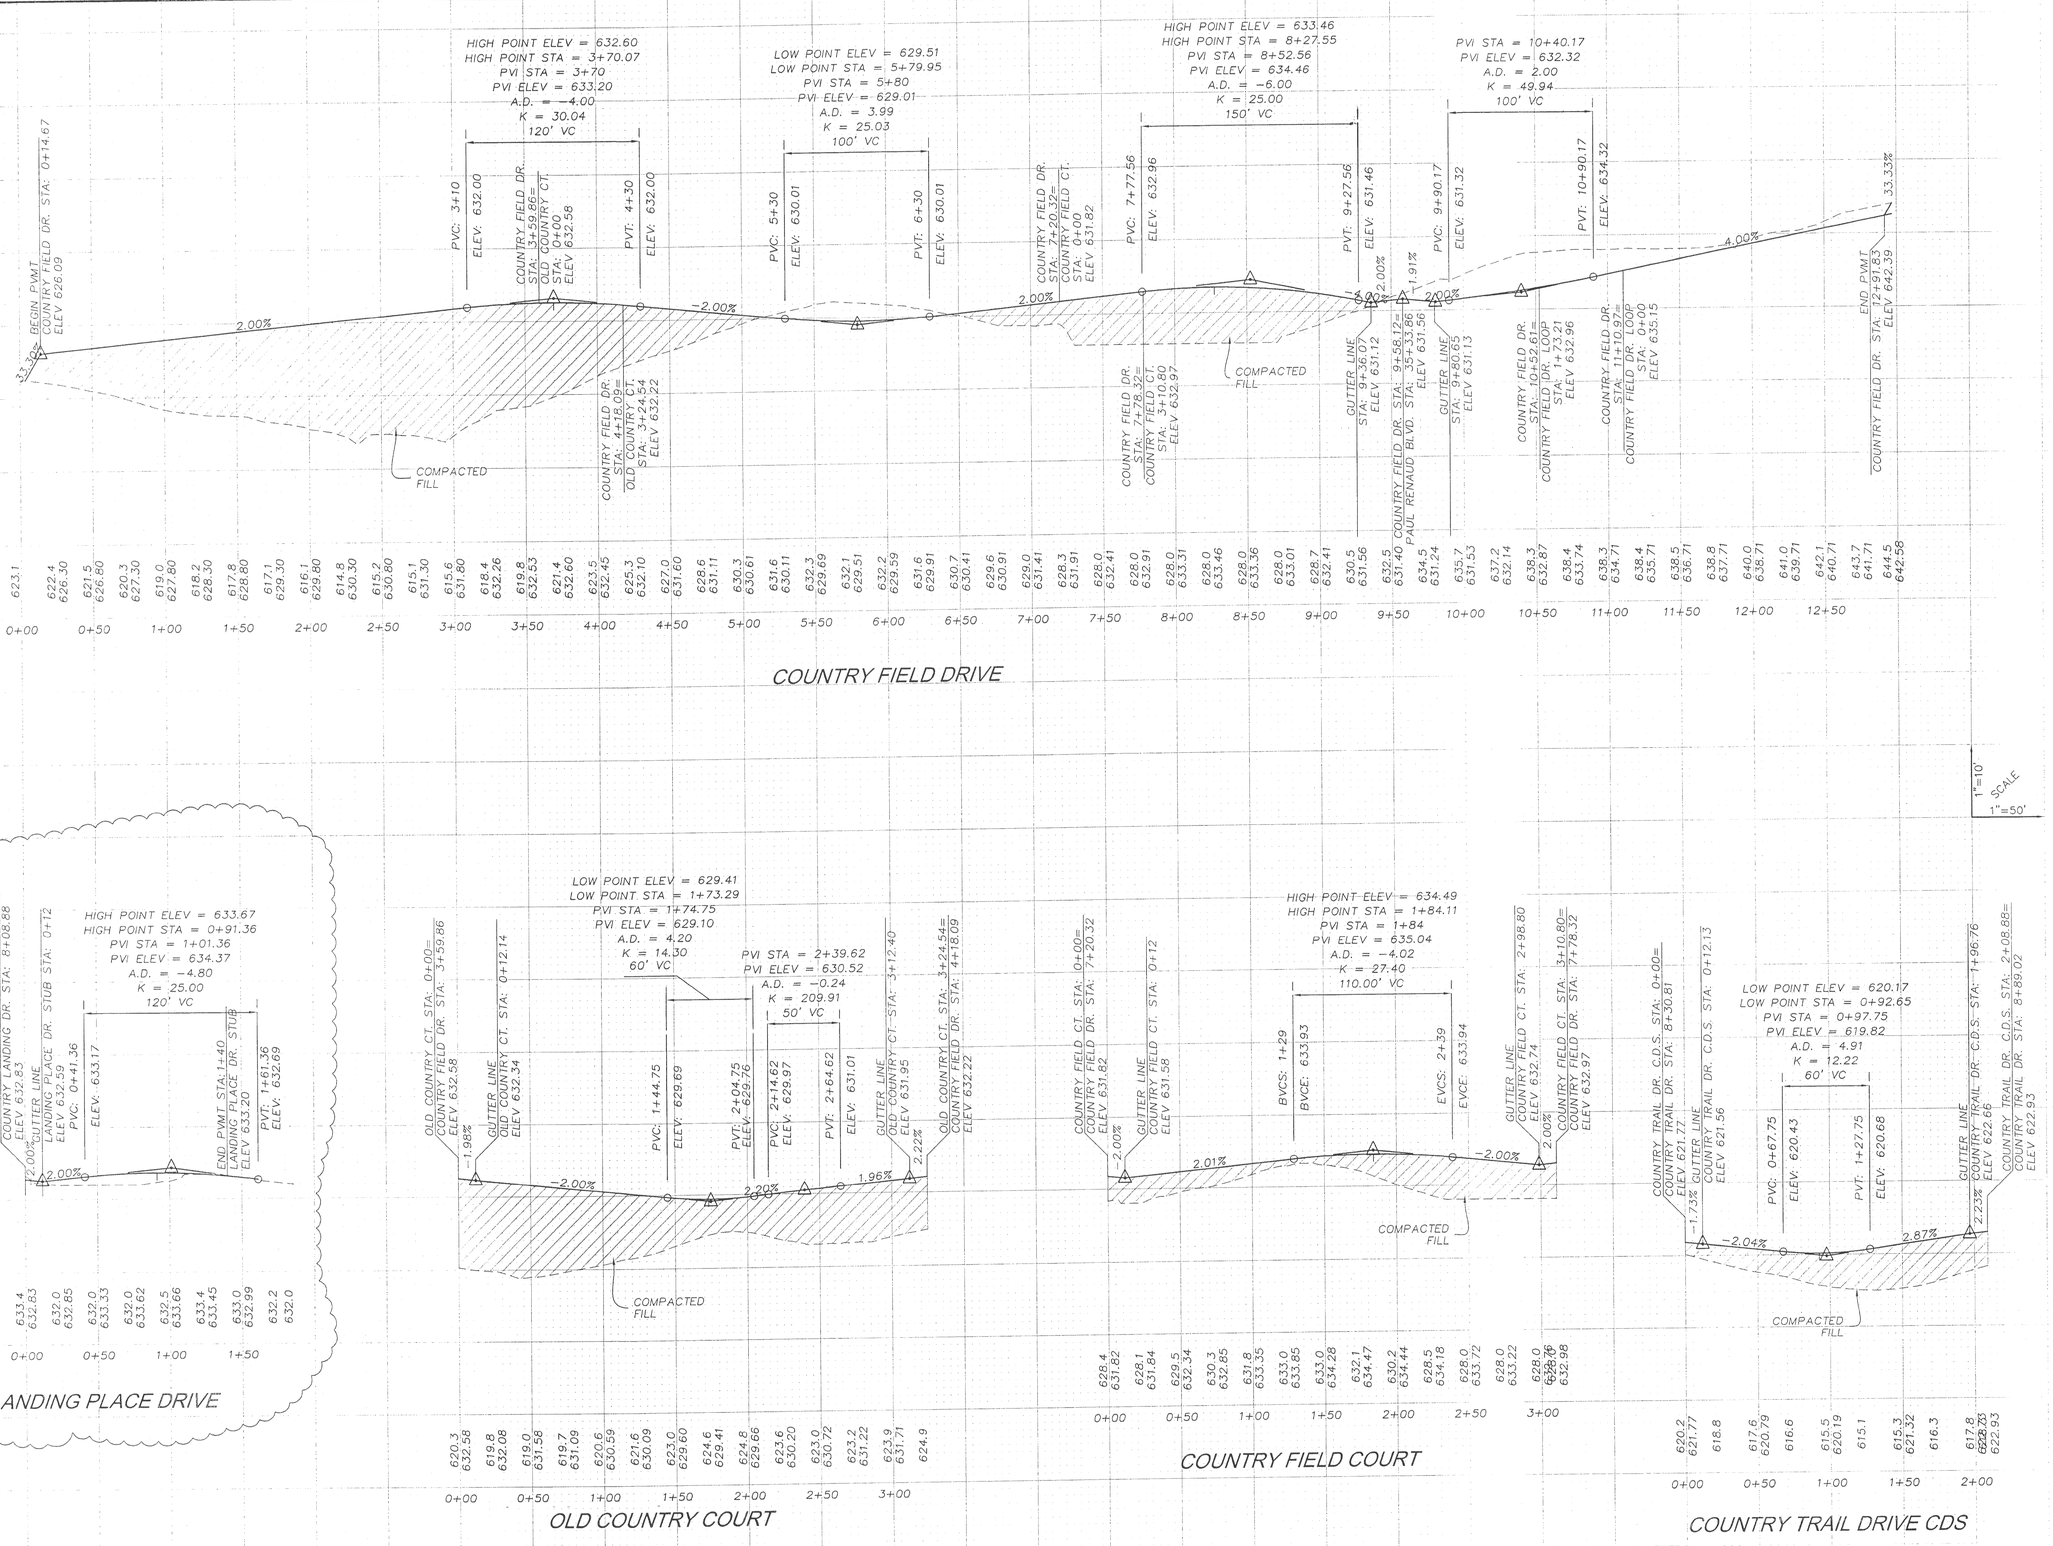

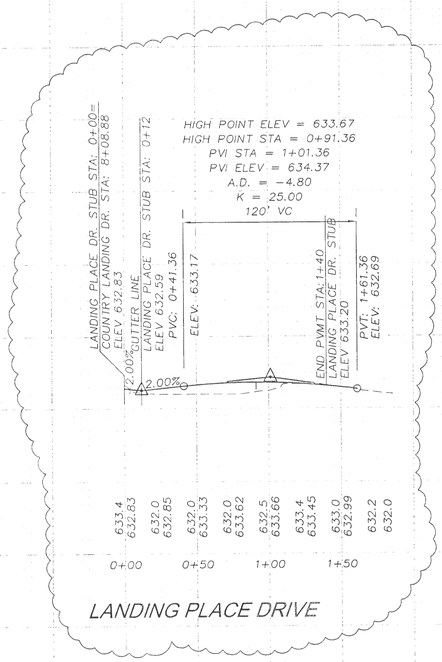

1"=10' SCALE
1"=50'

ISSUE	REMARKS/DATE
10	CITY COMMENTS/02-01-06
11	CITY COMMENTS/02-15-06
3	DCSD COMMENTS/09-28-05
13	REVISED PER DEVELOPMENT COMMENTS 11-6-06
14	12-4-06 REVISED CITY COMMENTS
6	CITY COMMENTS/11-22-05
7	CITY COMMENTS/12-30-05
8	WATER DISTRICT #2 COMMENTS/01-17-06
9	DEVELOPER REVISIONS/01-24-06

PREPARED FOR:
CMB RHODES, L.L.C.
P.O. Box 511038
St. Louis, MO 63151-1038
(314) 487-6717

PREPARED BY:
THE STERLING CO
ENGINEERS & SURVEYORS
5055 NEW BAUMGARTNER ROAD
ST. LOUIS, MISSOURI 63129
(314) 487-0440 FAX 487-0441
E-Mail: Sterling@sterling-engr.com

DRAWN: | DESIGNED: | CHECKED:

PROJECT: COUNTRYSHIRE

SHEET TITLE: STREET PROFILES

NO.		
02	12	311

M.S.D. P#

SHEET 4.9 OF

Drawing name: K:\02\2311 RHODES TRACT\dwg\IMPROVEMENTS\2311Street.dwg Plotted on: Dec 04, 2006 - 7:15am Plotted by: jarnold

BASE MAP