STORM PROFILES
THE CROSSINGS
VILLAGE D

97-92030 JUNE 25, 1998

REVISION: 7-17-98, 8-05-98, 8-12-98, 9-02-98

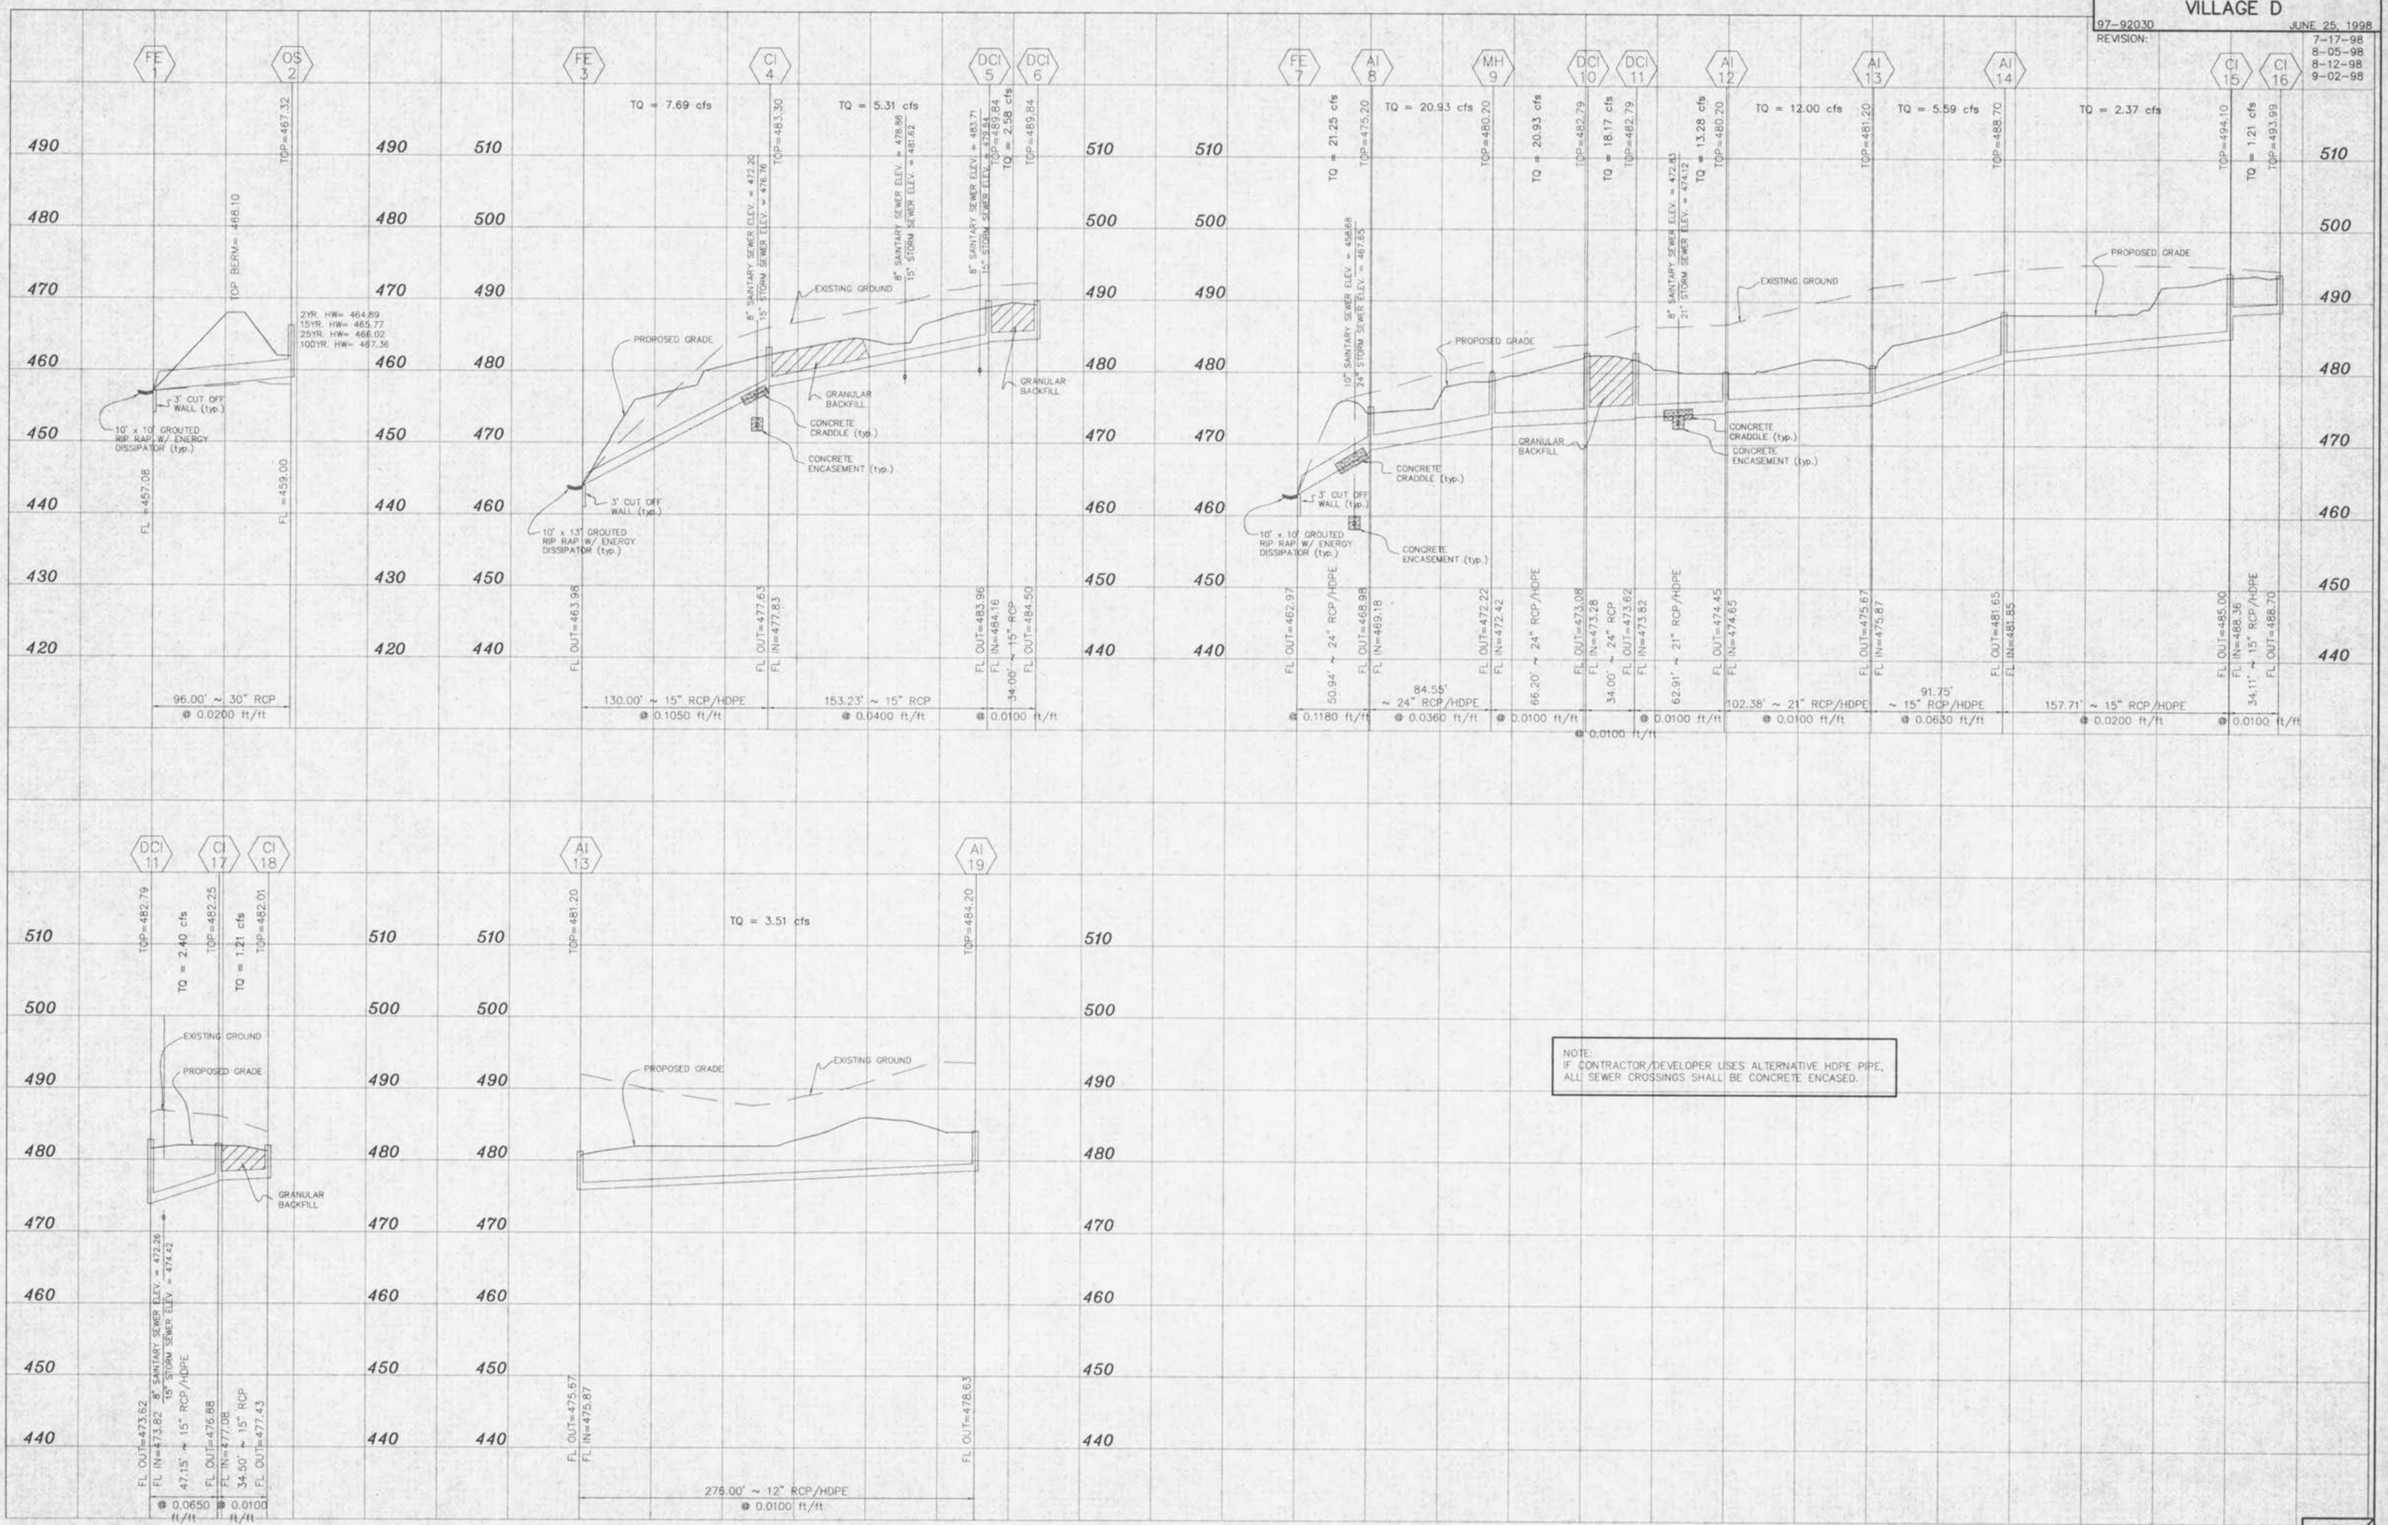

NOTE:
IF CONTRACTOR/DEVELOPER USES ALTERNATIVE HDPE PIPE, ALL SEWER CROSSINGS SHALL BE CONCRETE ENCASED.

Y:\Base\cDwg\9000PLUS\9203storm.dwg Tue Sep 01 14:34:09 1998 STATION 24 TMC