STORM PROFILES

THE CROSSINGS VILLAGE D

97-9203D JUNE 25, 1998

REVISION: 7-17-98, 8-05-98, 8-12-98

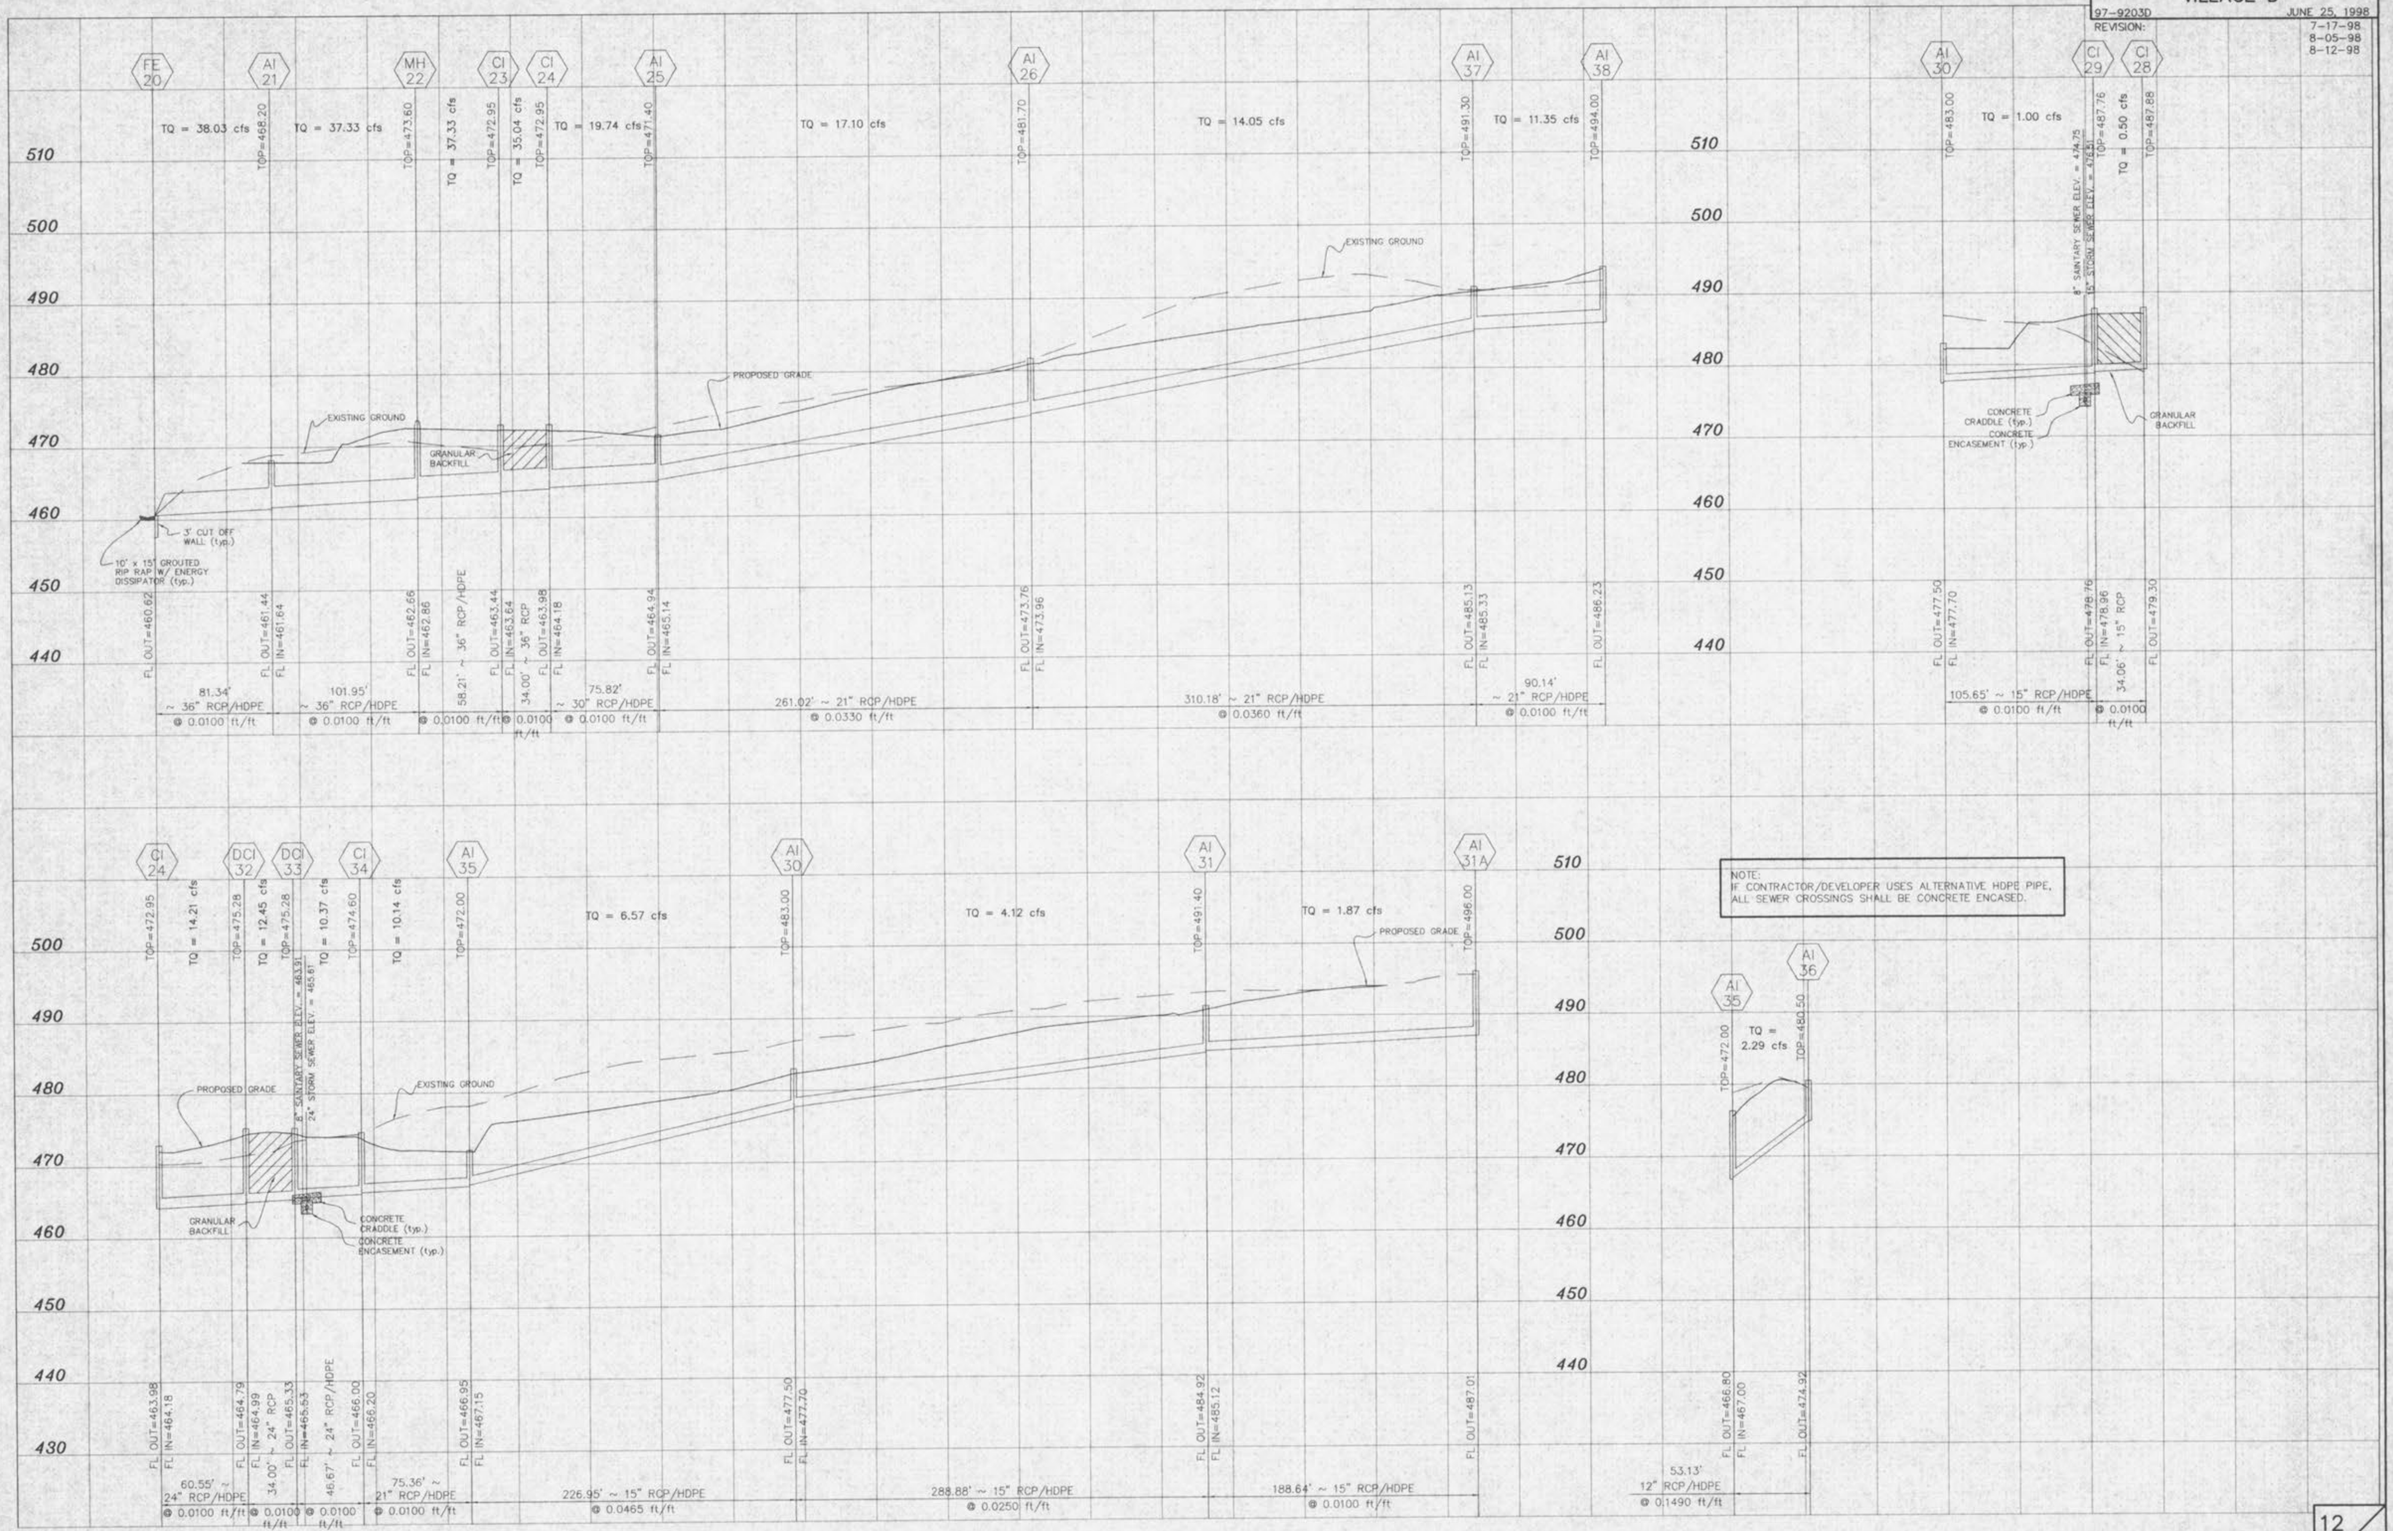

NOTE:
IF CONTRACTOR/DEVELOPER USES ALTERNATIVE HDPE PIPE, ALL SEWER CROSSINGS SHALL BE CONCRETE ENCASED.