A LANDSCAPE PLAN FOR
DAIRY QUEEN

03-12276A 3-17-04

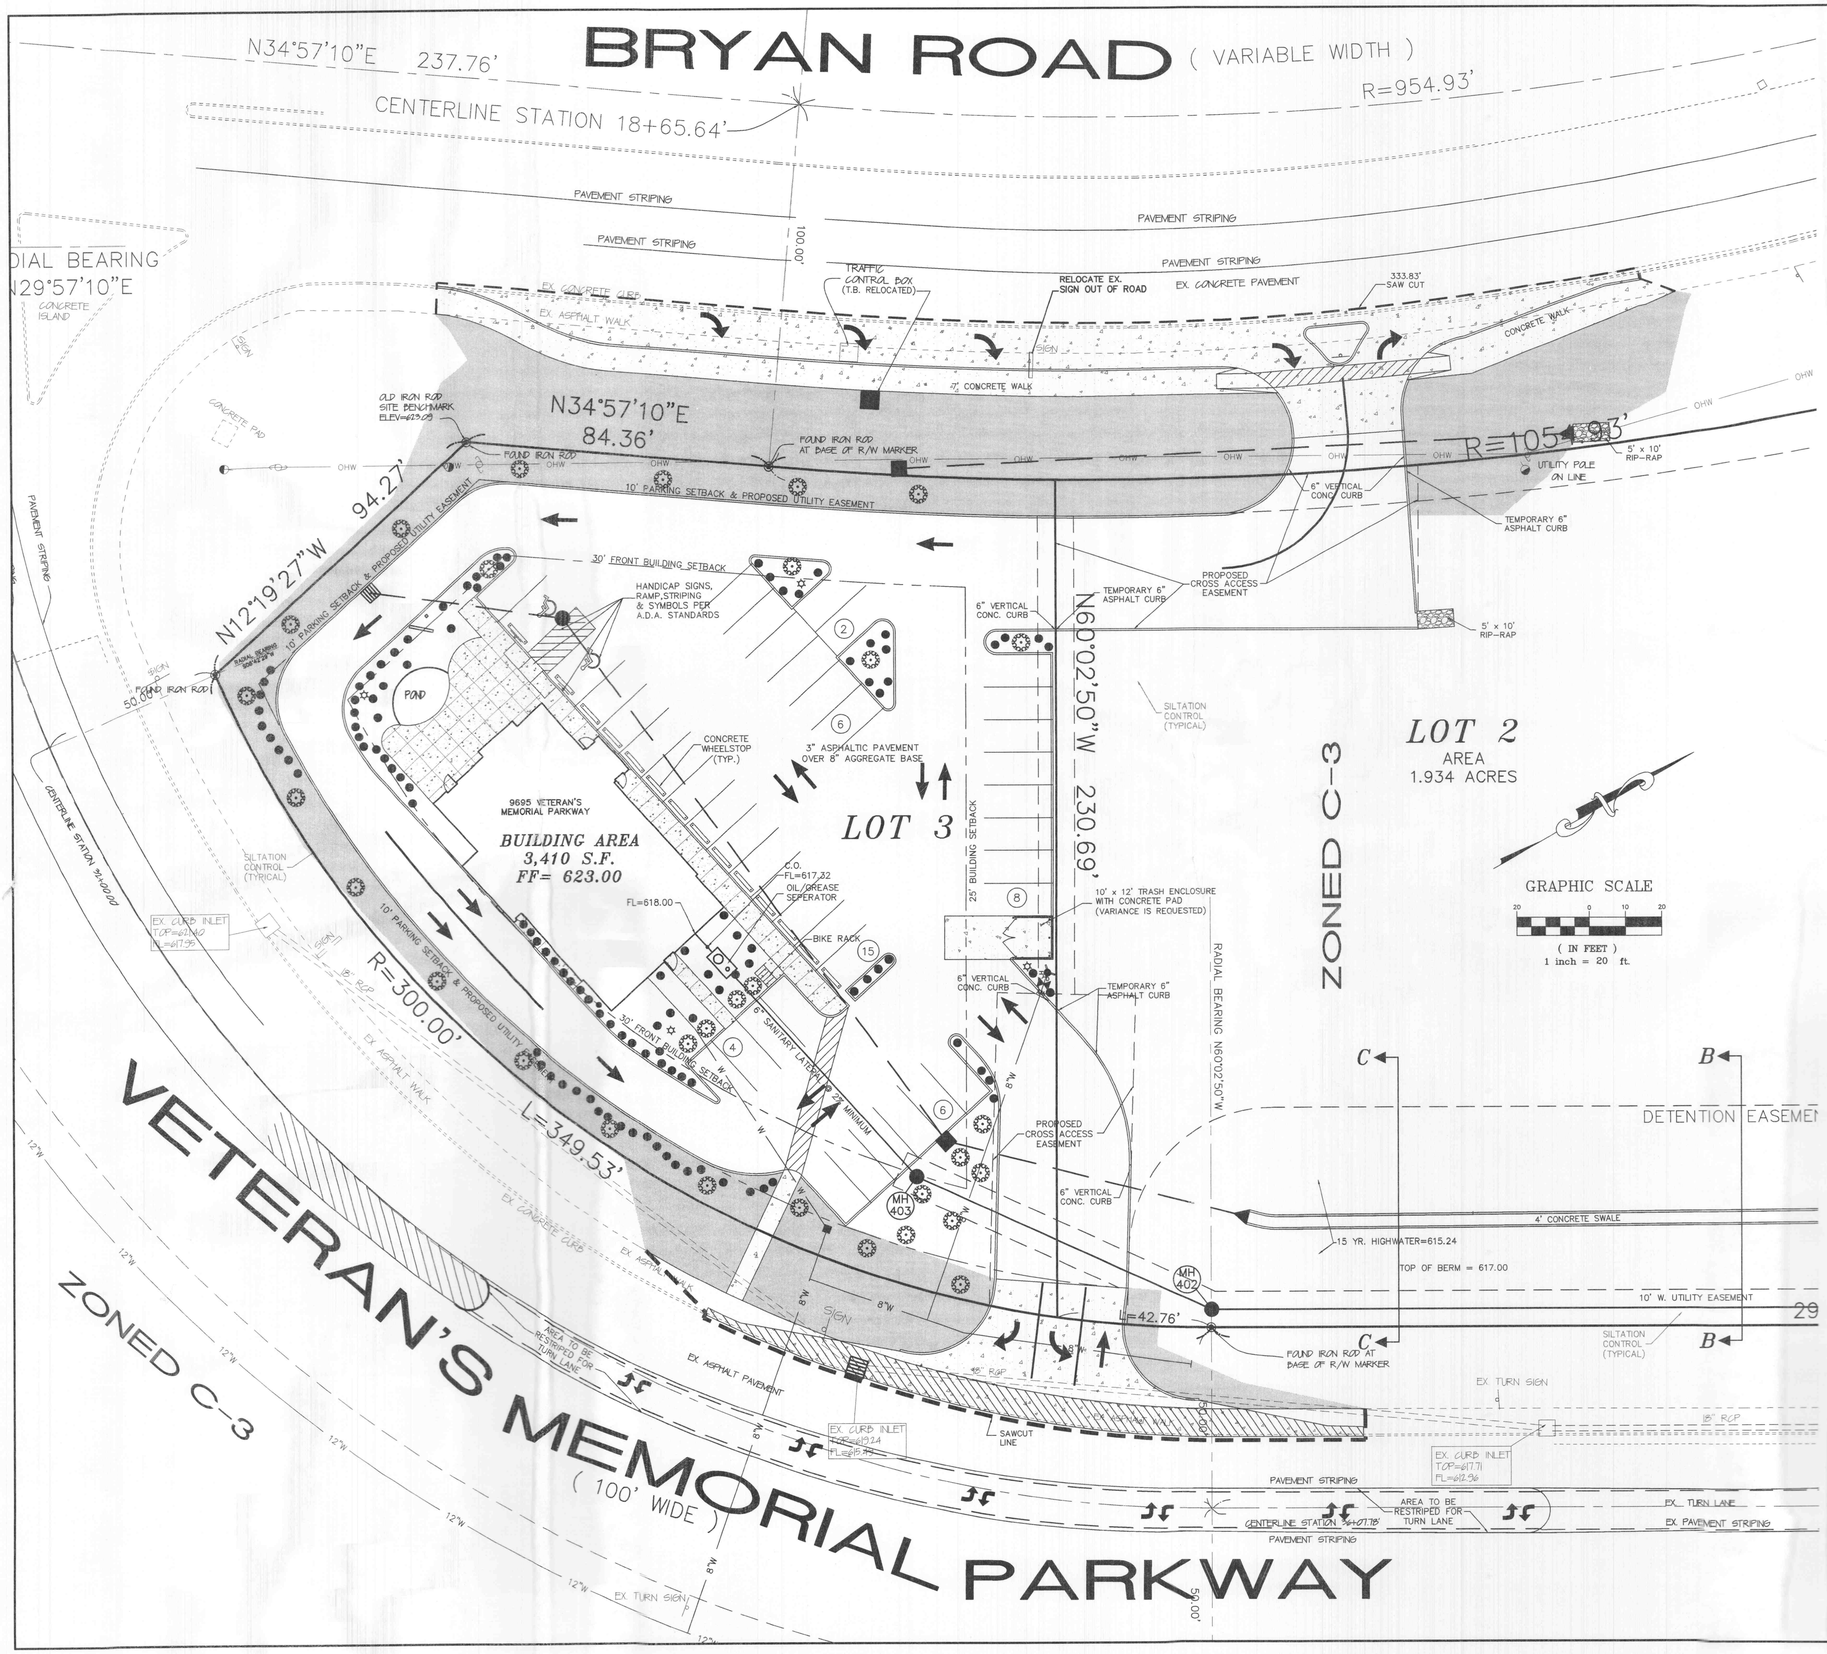

LANDSCAPE LEGEND

QTY. 29	INDICATES PROPOSED HARDWOOD TREE MINIMUM 2" CALIPHER (ashes, oaks, maples, birches, sweet gum)
QTY. 115	INDICATES PROPOSED EVERGREEN SHRUB (mugho pines, yews, junipers, hollies, boxwoods)

LANDSCAPING AS DEPICTED IS SUBJECT TO FINAL DESIGN BY A QUALIFIED LANDSCAPE DESIGNER

= SODDED AREAS

O'FALLON FILE #0104

E:\DWG\A12000PLUS\12276A-DAIRY QUEEN\CONSTRUCTION\12276Acon.dwg, Landscape 7, 6/4/2004 8:38:44 AM, Station 3B ALI