REVISED : 10-13-00 CITY
REVISED : 10-25-00 CITY
REVISED : 11-02-00 CITY
REVISED : 11-09-00 CITY
REVISED : 11-16-00 CORP OF ENGR

GRADING PLAN

THE ESTATES AT DAMES PARK
THE VILLAS AT DAMES PARK

SEPT. 5, 2000 98-9946A

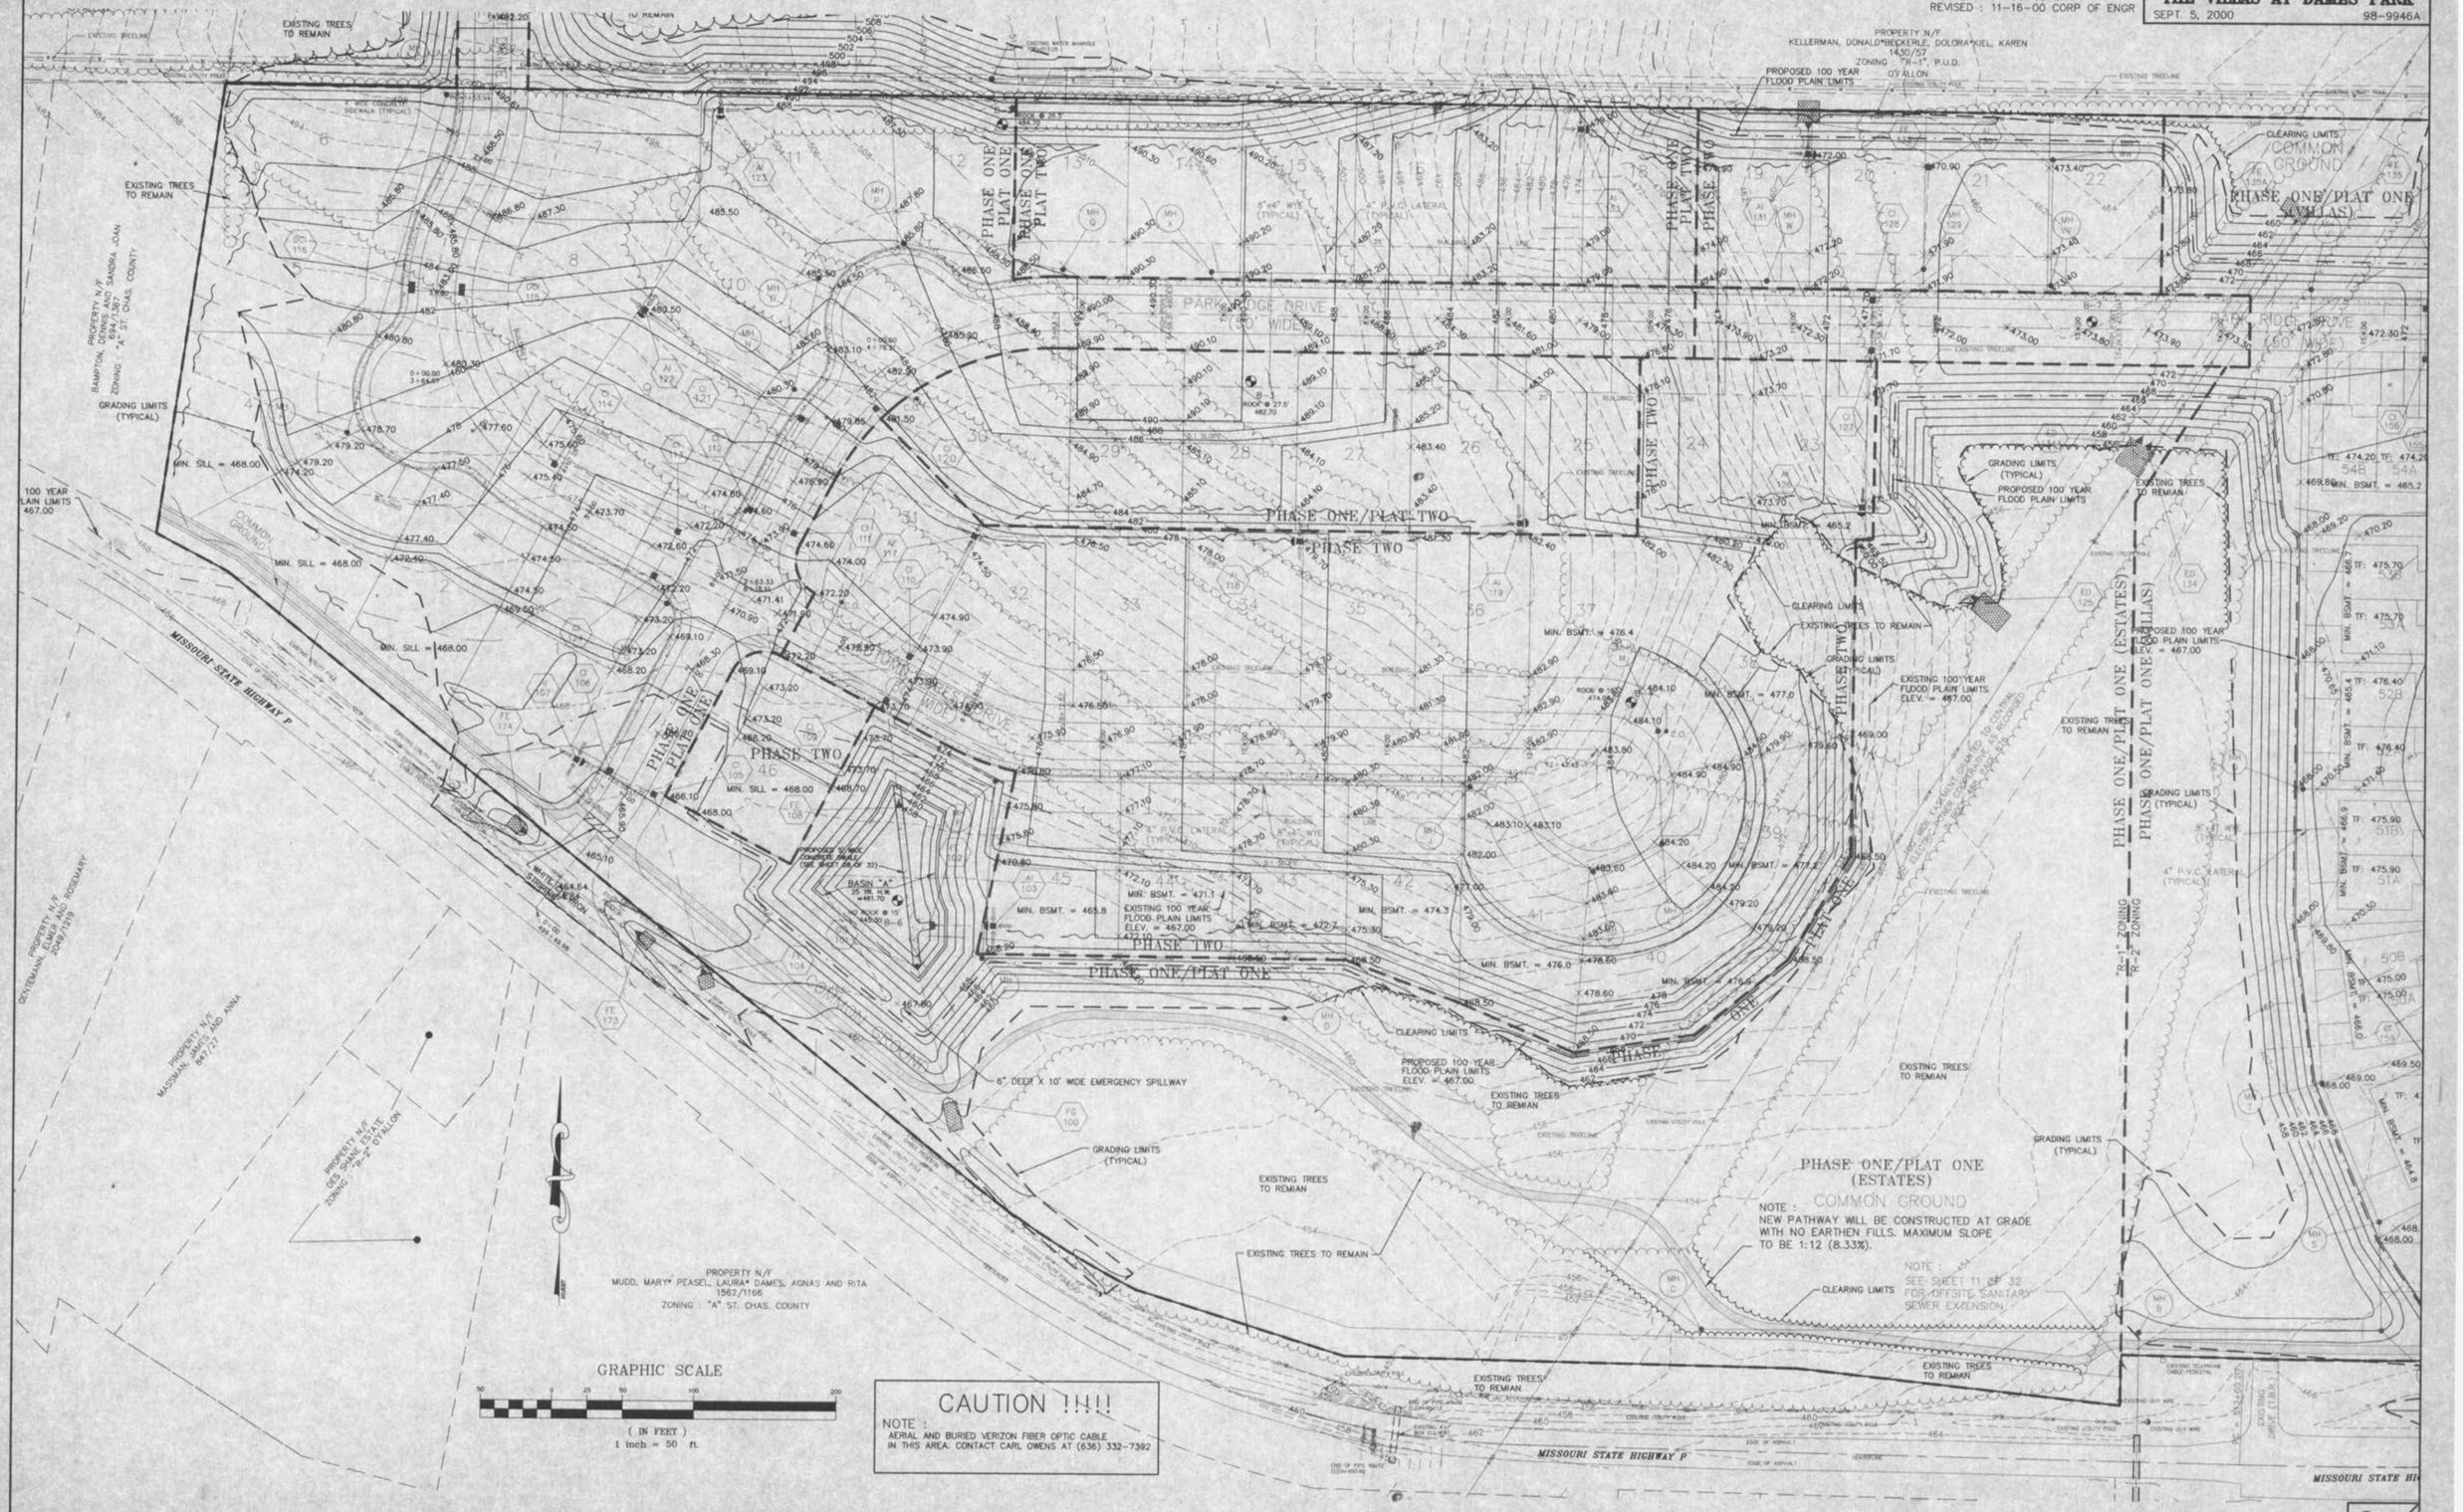

CAUTION !!!!

NOTE :
AERIAL AND BURIED VERIZON FIBER OPTIC CABLE IN THIS AREA. CONTACT CARL OWENS AT (636) 332-7392

UNDERGROUND UTILITIES HAVE BEEN PLOTTED FROM AVAILABLE INFORMATION AND THEREFORE THEIR LOCATIONS SHALL BE CONSIDERED APPROXIMATE ONLY. THE VERIFICATION OF THE LOCATION OF ALL UNDERGROUND UTILITIES, EITHER SHOWN OR NOT SHOWN ON THESE PLANS SHALL BE THE RESPONSIBILITY OF THE CONTRACTOR, AND SHALL BE LOCATED PRIOR TO ANY GRADING OR CONSTRUCTION OF THE IMPROVEMENTS.

E:\dwg\950\plus\9946acon.dwg Thu Nov 16 13:21:31 2000 STA 30 BWF