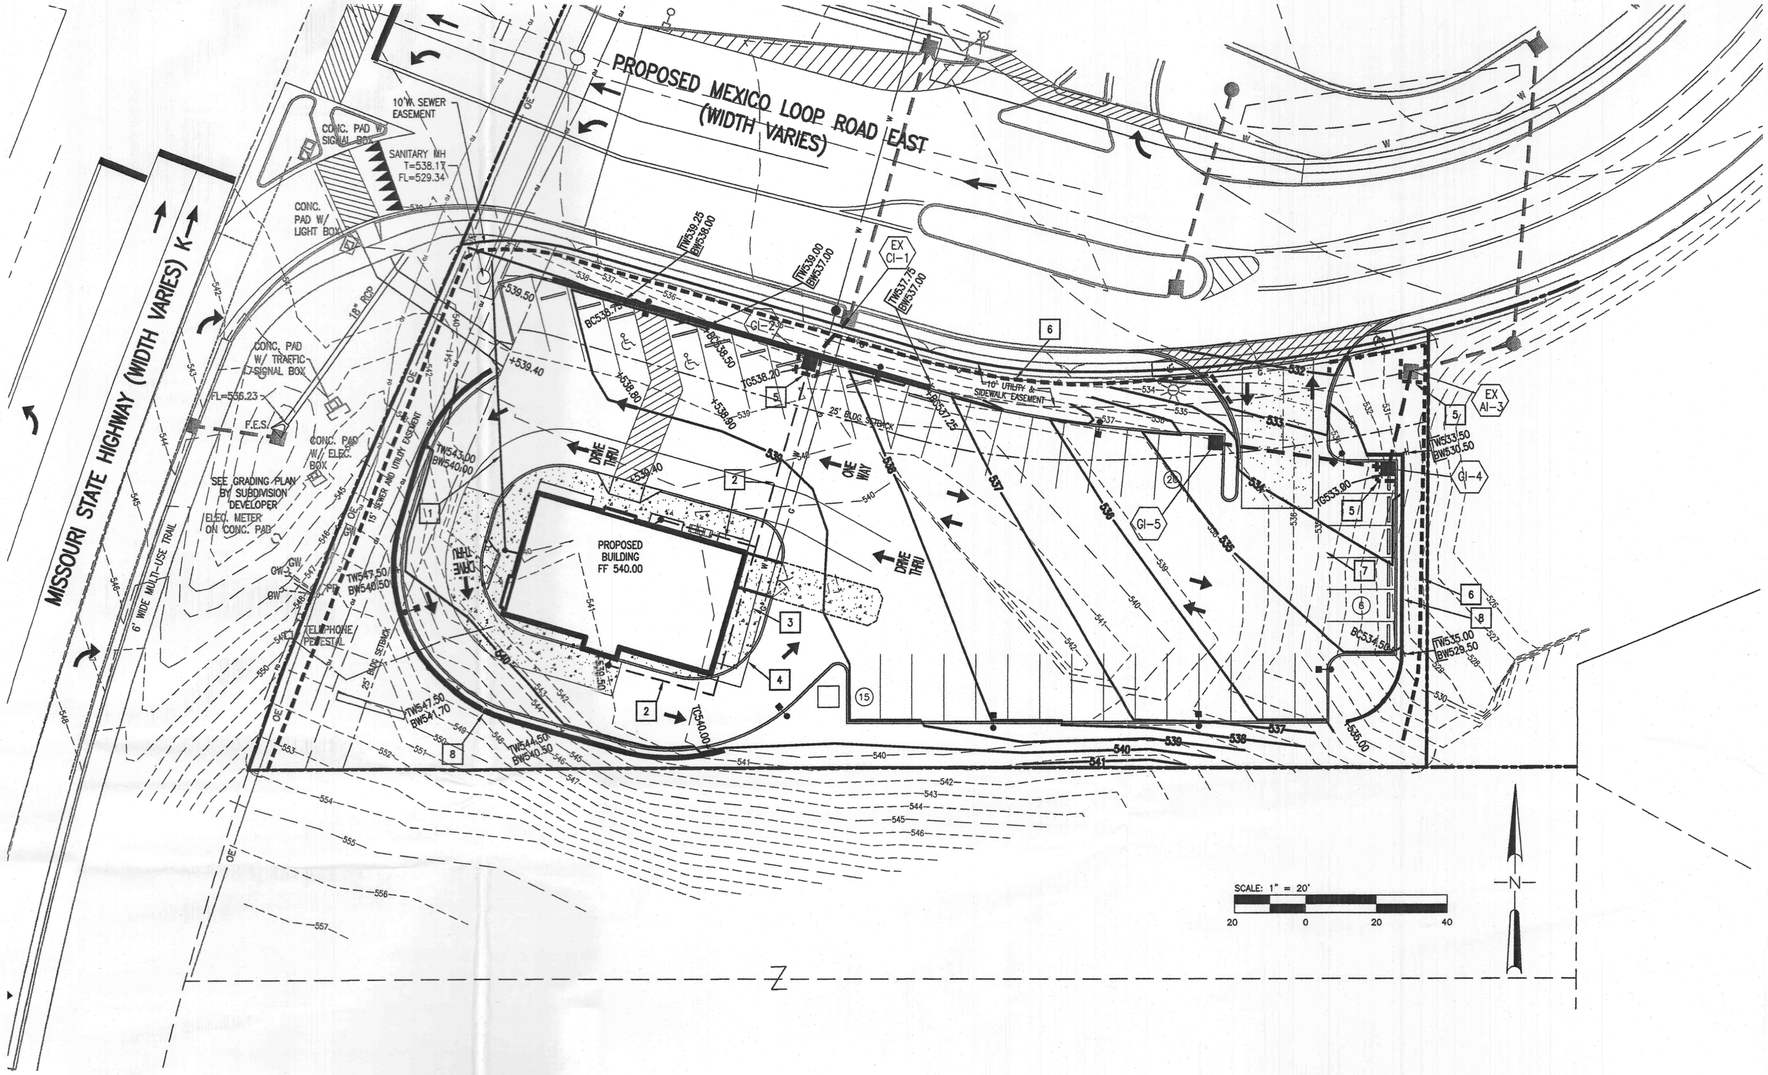

KEY NOTES

1. 6" SANITARY LATERAL @ MIN 2% WITH SAMPLING TEE AND CONNECT TO EXISTING SANITARY LINE WITH WYE SEE DETAIL 9 SHEET C3.0
2. 6" PVC STORM SEWER @ MIN 2% FOR ROOF DRAINS
3. 2" WATER SERVICE LINE
4. GAS SERVICE LINE
5. STAKE SILT FENCE AROUND THE INLETS UNTIL GRANULAR BASE FOR PAVEMENT IS IN PLACE OR VEGETATION HAS TAKEN ROOT
6. SILTATION FENCE SEE DETAIL 1 BELOW
7. 20' X 40' TRUCK WASH-OFF AREA SEE DETAIL 2 BELOW
8. PROPOSED MODULAR BLOCK RETAINING WALL SEE DETAIL SHEET

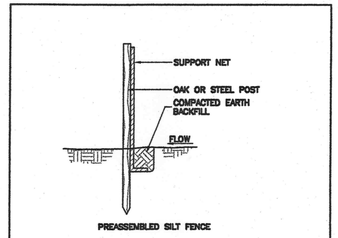

① TEMPORARY SILTATION CONTROL
NO SCALE

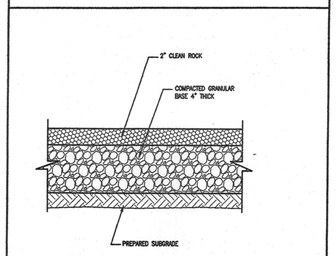

② TRUCK WASH OFF AREA ROCK PAD
NO SCALE

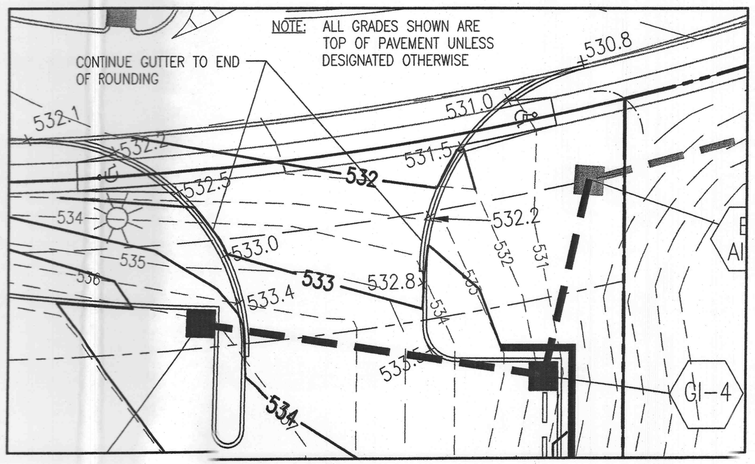

ENTRANCE DETAIL
SCALE: 1"=10'

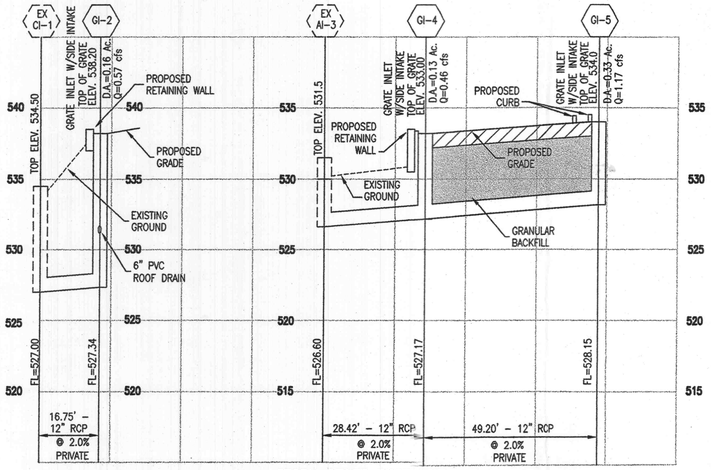

STORM SEWER PROFILES
SCALE: 1"=20' HORIZONTAL
1"=5' VERTICAL

FIBER OPTICS PRESENT
CALL MODOT (314-340-4100) FOR UTILITY LOCATES IN R.O.W. PRIOR TO EXCAVATION WORK

HOLD IT ! CALL BEFORE YOU DIG !
Phone DIG RITE
Contractor to contact Utilities prior to any excavation or demolition for the location of any pipes, cables, lines or mains. The Contractor shall also coordinate any disconnection required with the various utility companies and/or governmental agencies serving the site.
Toll Free 800/344-7483
800-DIG-RITE

D F RESTAURANTS
LOT 6 OF PIDGEON PARK
WEST PLAT 2
O'FALLON, MISSOURI

Kuhlmann Design Group, Inc.
66 Progress Parkway
St. Louis, Missouri 63043-3706
Tel: (314) 434-8898
St. Louis, Missouri
Belleville, Illinois
St. Charles, Missouri

KdG

DISCLAIMER OF RESPONSIBILITY
I hereby specify that the documents intended to be authenticated by my seal are limited to this sheet, and I hereby disclaim any responsibility for all other Drawings, Specifications, Estimates, Reports or other documents or instruments relating to or intended to be used for any part or parts of the architectural or engineering work on this project.

GERALD KUHLMANN NUMBER E-25121 STATE OF MISSOURI PROFESSIONAL ENGINEER
4 May 05

NO.	DATE

PROJECT NO.	CONTRACT NO.
040143	0001
DRAWN	CHECKED
DKL	WCE
DATE	
03/22/05	

GRADING AND UTILITY PLAN

SHEET 2 OF 4

C2.0

Copyright © 2003 Kuhlmann Design Group, Inc. All rights reserved.

CITY OF O'FALLON
P&Z #5604