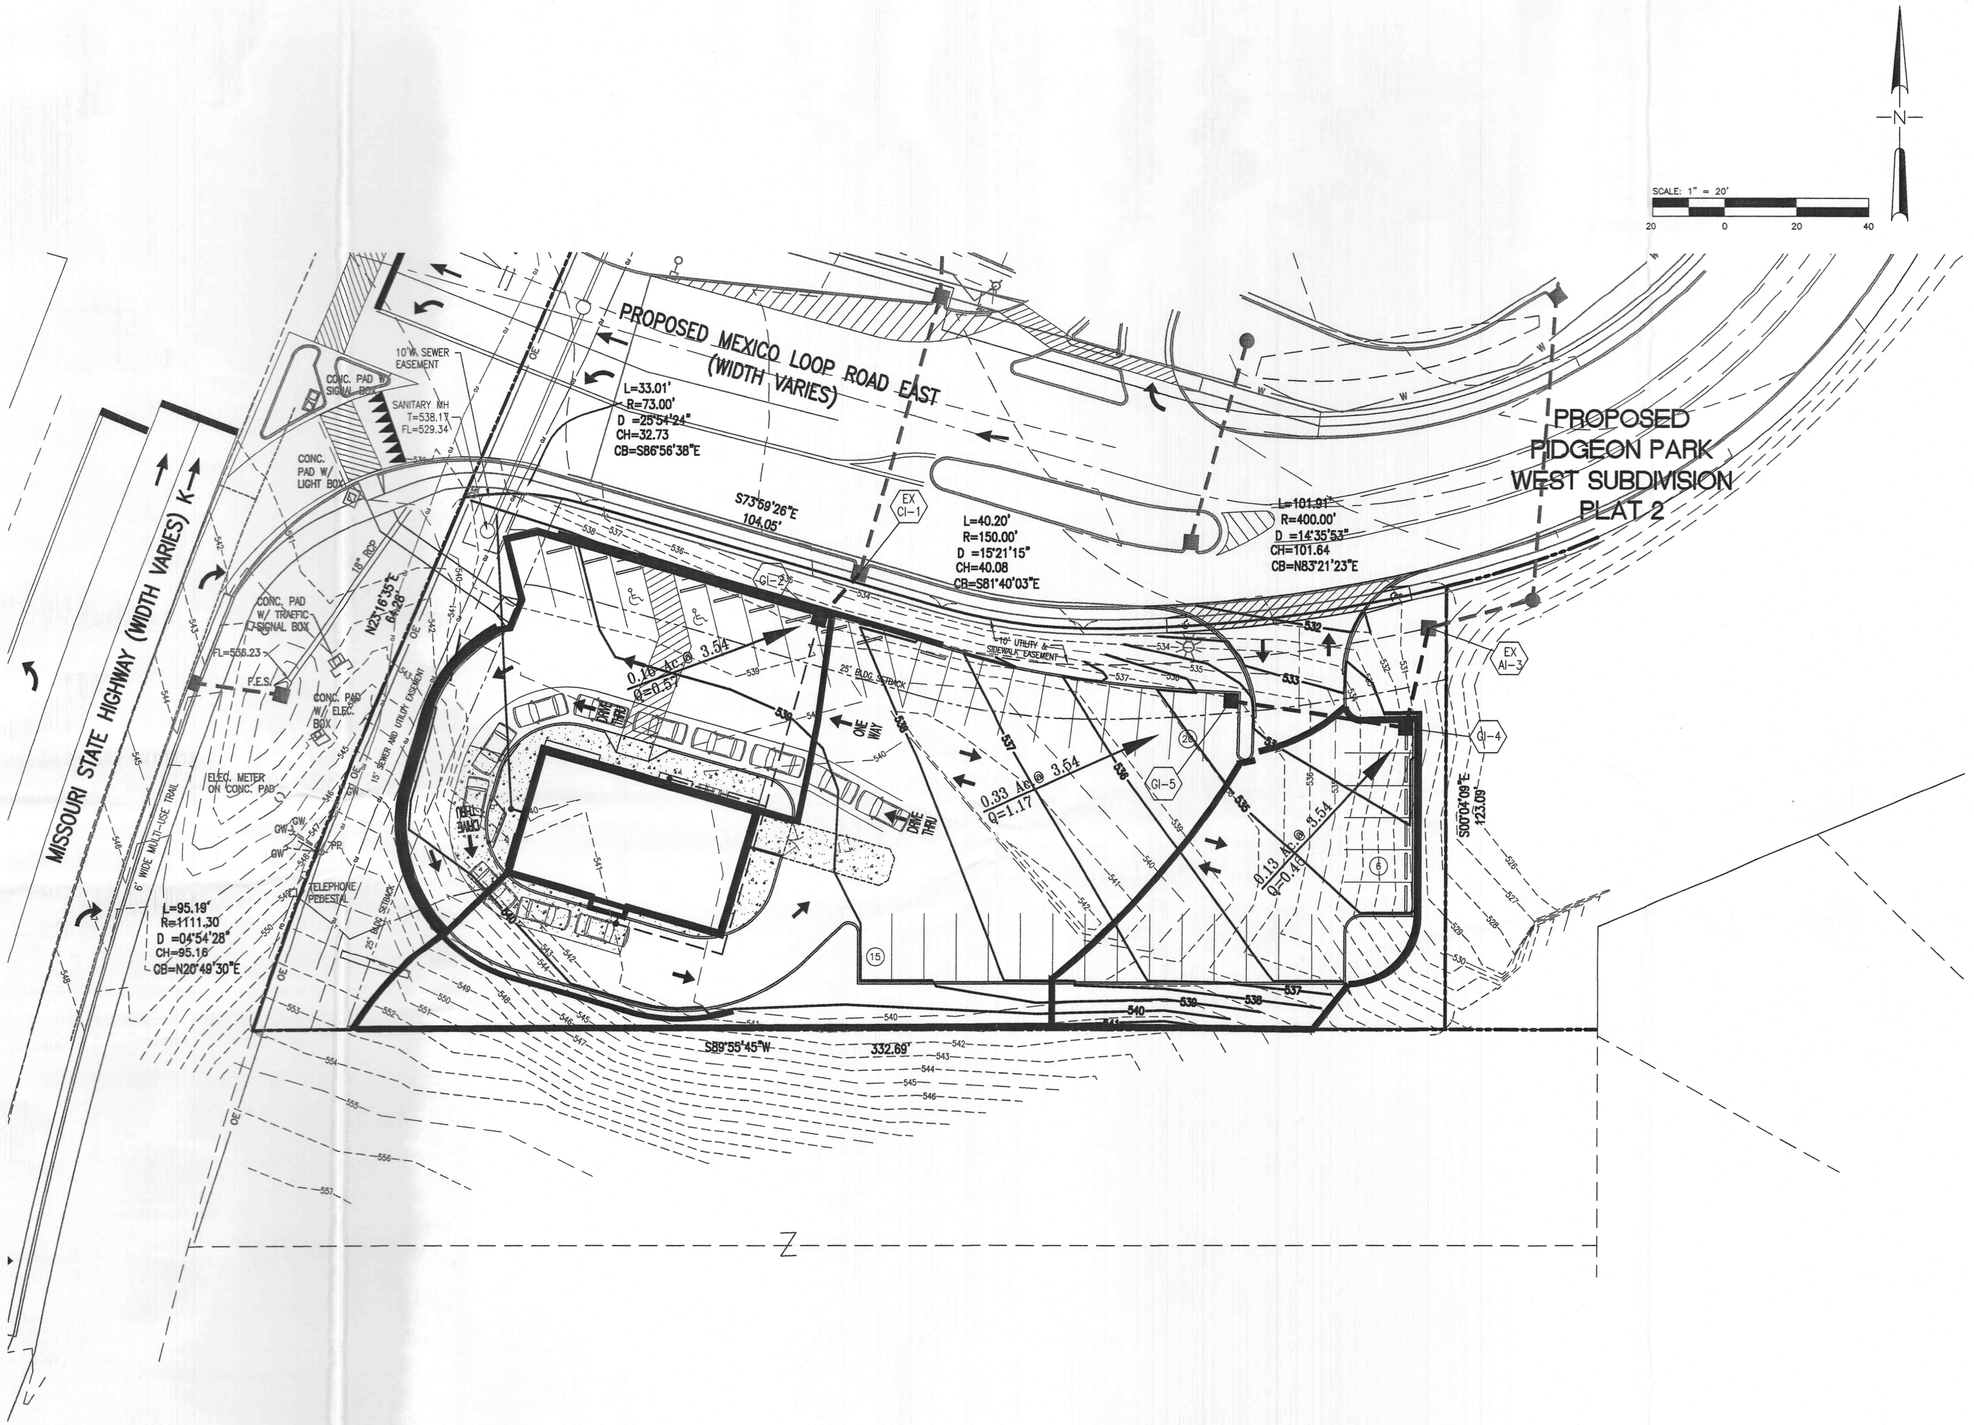

HOLD IT ! CALL BEFORE YOU DIG !

Phone DIG RITE

Contractor to contact Utilities prior to any excavation or demolition for the location of any pipes, cables, lines or mains. The Contractor shall also coordinate any disconnection required with the various utility companies and/or governmental agencies serving the site.

Toll Free 800/344-7483
800-DIG-RITE

Underground Cable

FIBER OPTICS PRESENT
CALL MODOT (314-340-4100) FOR
UTILITY LOCATES IN R.O.W. PRIOR TO
EXCAVATION WORK

THIS SHEET FOR DRAINAGE
AREA CALCULATIONS ONLY
NOT FOR CONSTRUCTION

CITY OF O'FALLON
P&Z #5604

D F RESTAURANTS
LOT 6 OF PIDGEON PARK
WEST PLAT 2
O'FALLON, MISSOURI

Kuhlmann Design Group, Inc.
66 Progress Parkway
St. Louis, Missouri 63043-3706
Tel: (314) 434-8898
St. Louis, Missouri
Belleville, Illinois
St. Charles, Missouri

DISCLAIMER OF RESPONSIBILITY

I hereby specify that the documents intended to be authenticated by my seal are limited to this sheet, and I hereby disclaim any responsibility for all other Drawings, Specifications, Estimates, Reports or other documents or instruments relating to or intended to be used for any part or parts of the architectural or engineering project or survey.

STATE OF MISSOURI
GERALD SCOTT
NUMBER
E-25121
REGISTERED PROFESSIONAL ENGINEER

4 May '05

NO.	DATE	

PROJECT NO.	CONTRACT NO.
040143	0001
DRAWN WCE	CHECKED WCE
DATE 03/22/05	

DRAINAGE AREA MAP

SHEET 3 OF 4

C2.1

Copyright © 2003 Kuhlmann Design Group, Inc. All rights reserved.