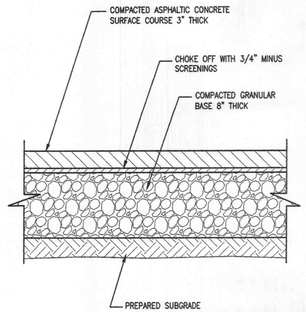

1 BITUMINOUS PVMT. SECTION
NO SCALE

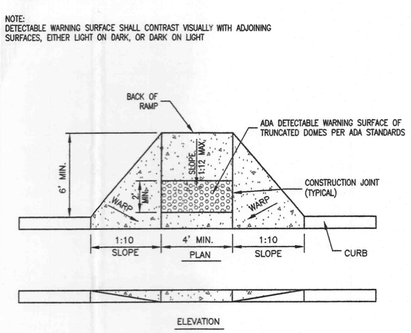

2 HANDICAP RAMP
NO SCALE

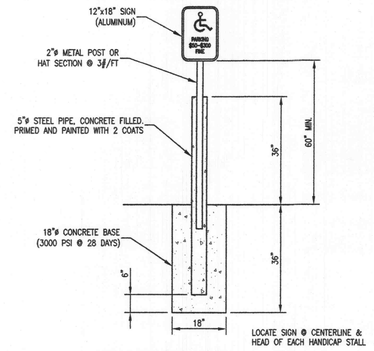

3 HANDICAP PARKING SIGN
NO SCALE

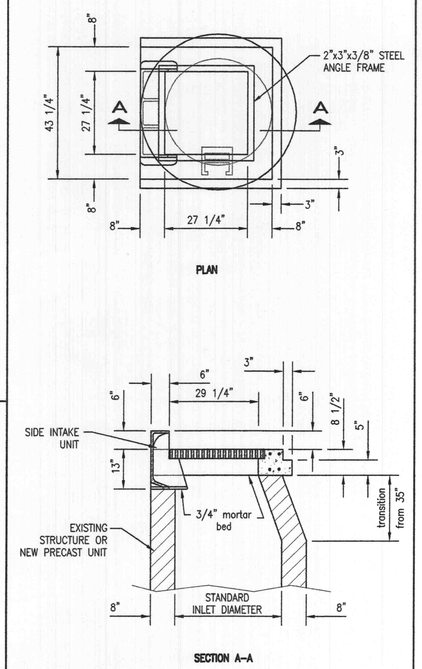

6 GRATE INLET WITH SIDE INTAKE
N.T.S.

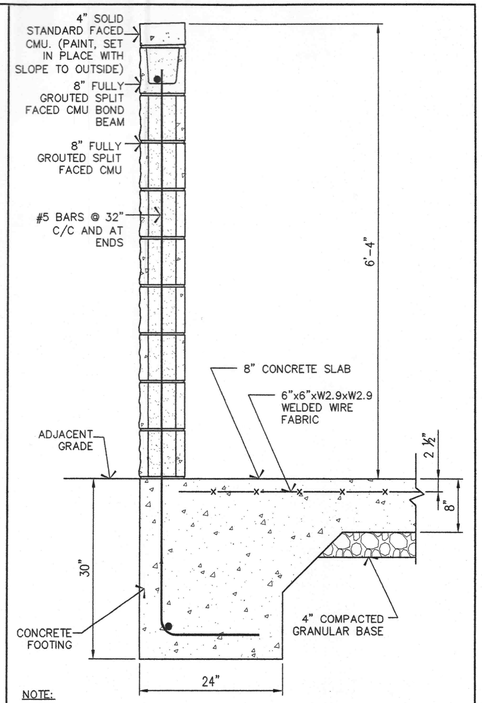

NOTE:
1. MAINTAIN FIRST BLOCK COURSE LEVEL AND PLUMB, DO NOT MAINTAIN EXISTING SLAB SLOPE.

7 TRASH ENCLOSURE WALL SECTION
NOT TO SCALE

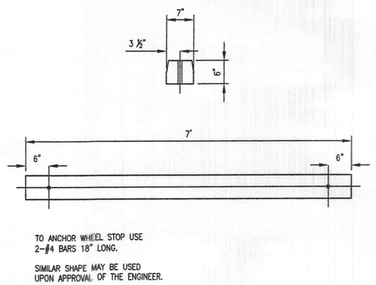

18 CONCRETE WHEEL STOP (PRECAST)
NO SCALE

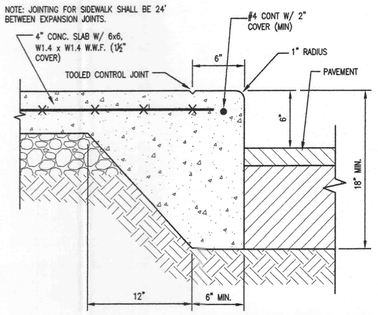

4 INTEGRAL CONCRETE CURB & SIDEWALK
NO SCALE

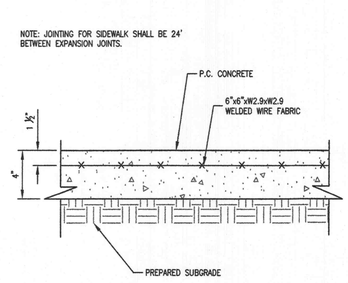

5 CONCRETE SIDEWALK
NO SCALE

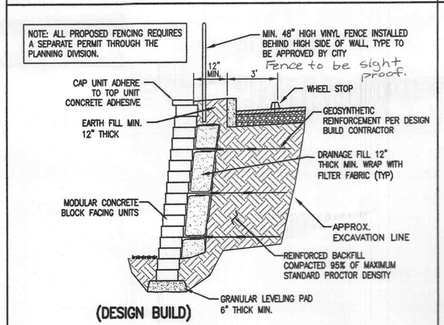

8 TYPICAL SECTION MODULAR BLOCK RETAINING WALL
NOT TO SCALE

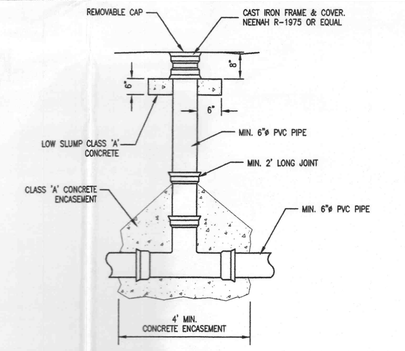

9 MSD TYPE SAMPLING TEE (CLEANOUT)
NO SCALE

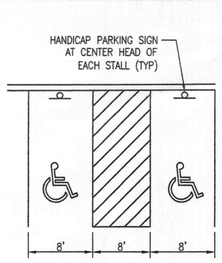

10 TYP HANDICAP PARKING STALLS
NO SCALE

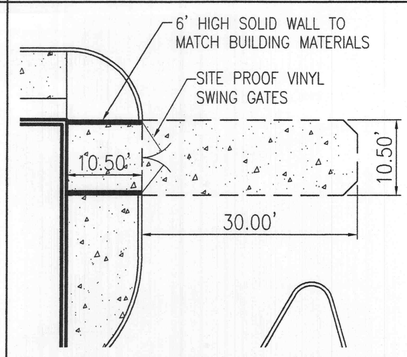

11 TRASH ENCLOSURE AND APPROACH PAD
1"=10'

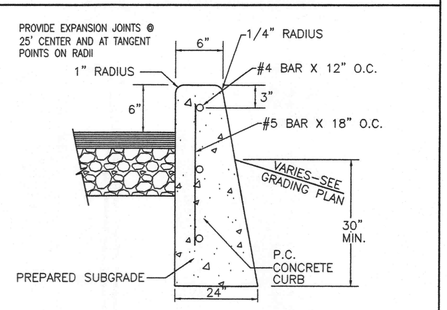

12 REINFORCED CONCRETE CURB AND WALL
NO SCALE

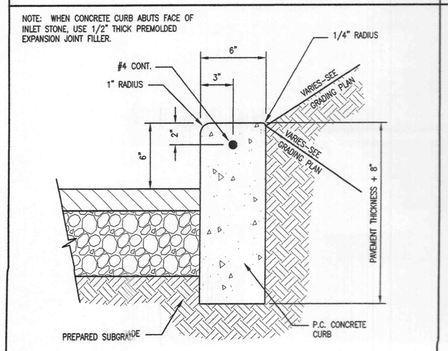

13 CONCRETE VERTICAL CURB
NO SCALE

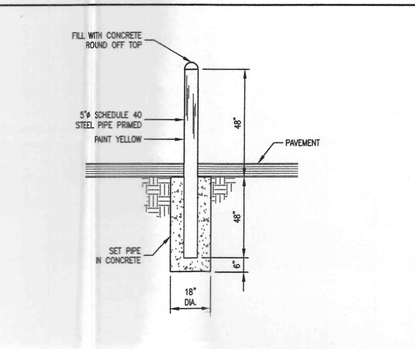

14 BOLLARD DETAIL
NO SCALE

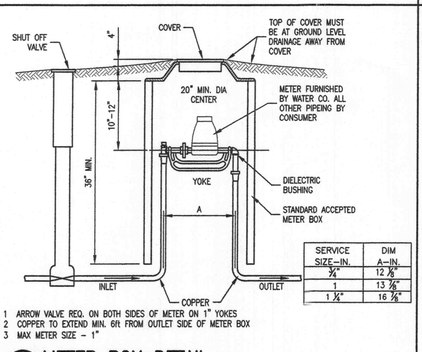

SERVICE SIZE-IN.	DIM A-IN.
¾"	12 ⅜"
1	13 ⅜"
1 ½"	16 ⅜"

1 ARROW VALVE REQ. ON BOTH SIDES OF METER ON 1" YOKES
2 COPPER TO EXTEND MIN. 6ft FROM OUTLET SIDE OF METER BOX
3 MAX METER SIZE = 1"

15 METER BOX DETAIL
NO SCALE

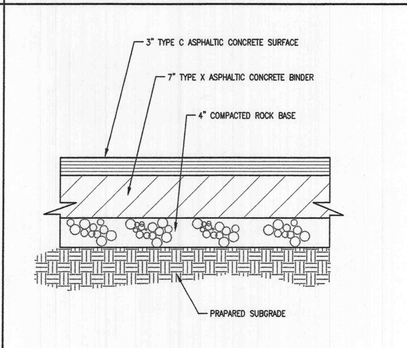

16 ASPHALTIC CONC. PVMT. SECT.
NO SCALE

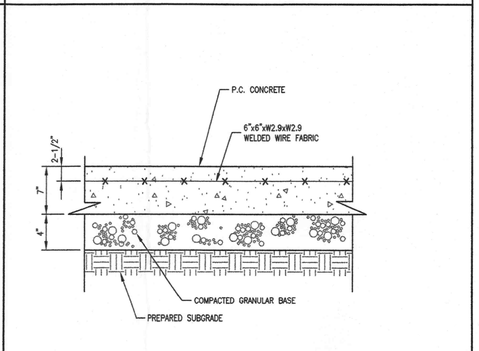

17 CONCRETE PAVEMENT
NO SCALE

CITY OF O'FALLON
P&Z #5604

D F RESTAURANTS
LOT 6 OF PIDGEON PARK
WEST PLAT 2
O'FALLON, MISSOURI

Kuhlmann Design Group, Inc.
66 Progress Parkway
St. Louis, Missouri 63043-3706
Tel: (314) 434-8898
St. Louis, Missouri
Belleville, Illinois
St. Charles, Missouri

KdG

DISCLAIMER OF RESPONSIBILITY

I hereby specify that the documents intended to be authenticated by my seal are limited to this sheet, and I hereby disclaim any responsibility for all other Drawings, Specifications, Estimates, Reports or other documents or instruments relating to or intended to be used for any part or parts of the architectural or engineering project or survey.

STATE OF MISSOURI
GERALD W. SCHULTE
NUMBER
PE-25121
PROFESSIONAL ENGINEER

NO.	DATE

PROJECT NO.	CONTRACT NO.
040143	0001
DRAWN	CHECKED
WCE	WCE
DATE	
03/22/05	

SITE DETAILS

SHEET 4 OF 4

C3.0

Copyright © 2003 Kuhlmann Design Group, Inc. All rights reserved.