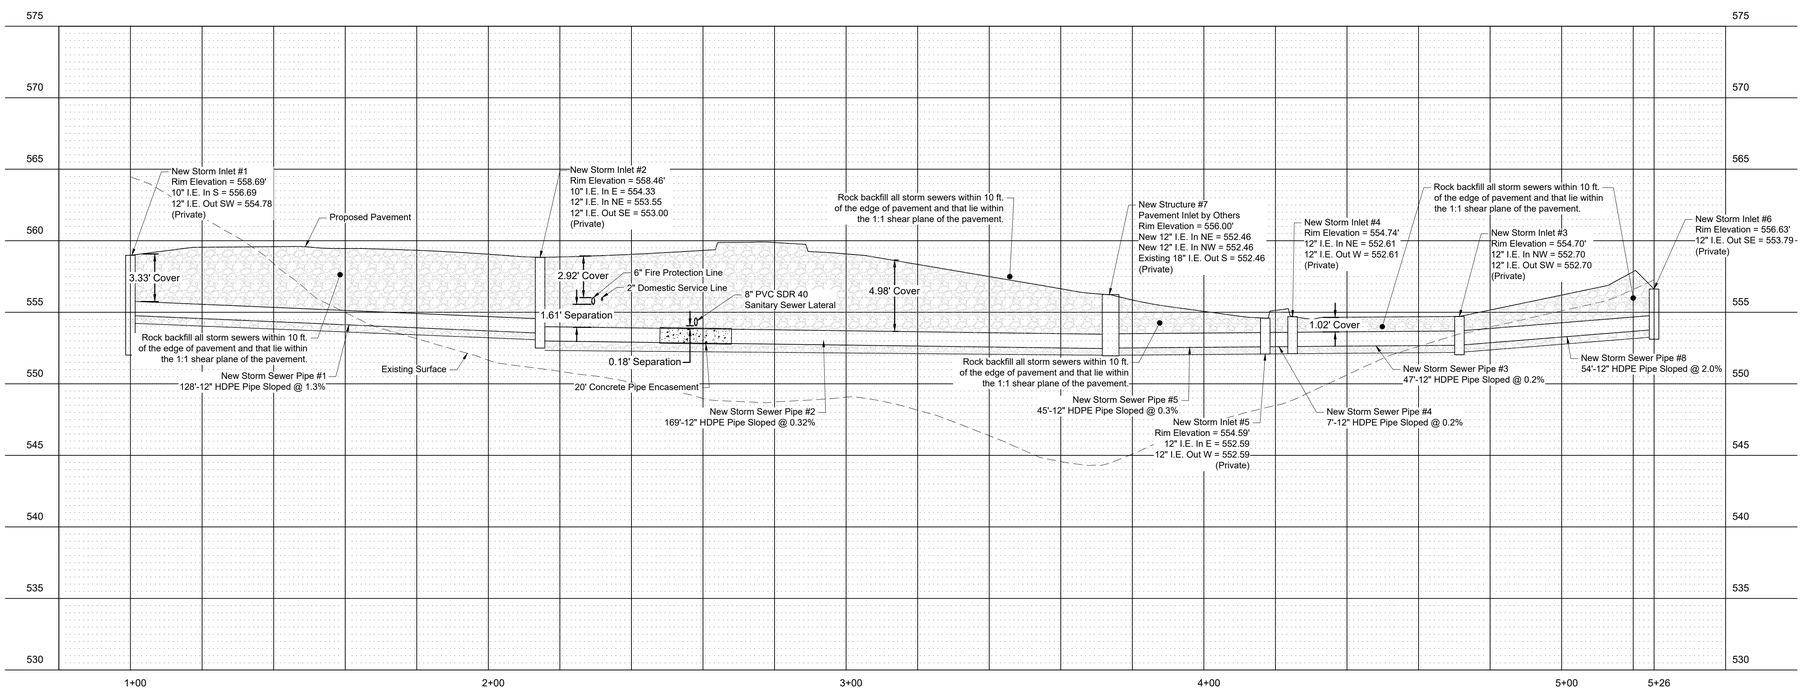

STORM SEWER PROFILE VIEW
HORIZONTAL SCALE: 1"=20'
VERTICAL SCALE: 1"=5'

0' 20' 40' 60'

Missouri One Call System, Inc. is open 7 days a week, 24 hours a day to process locate requests or address questions regarding a locate request. The toll free number is 1-800-344-7483 or 811 (the National three digit call before you dig phone number).

THESE DOCUMENTS ARE THE EXCLUSIVE PROPERTY OF MICHAEL E. NEIKIRK, PE AND THEREBY PROTECTED UNDER COPYRIGHT LAWS. ALL ORIGINAL DESIGNS, SPECIFICATIONS AND IDEAS REPRESENTED HERE ARE FOR THE SOLE USE OF THIS PROJECT AND SHALL NOT BE REPRODUCED OR ALTERED IN ANY MANNER WITHOUT THE WRITTEN CONSENT OF MICHAEL E. NEIKIRK, PE.
Copyright 2021 Michael E. Neikirk, PE. All rights reserved.

REVISIONS

NO.	DESCRIPTION	DATE
	CONSTRUCTION DOCUMENTS	11/29/22

MICHAEL E. NEIKIRK PE
Civil Engineer
306 North Market Street, Ste 101
Mt. Carmel, IL 62863
Phone: (618) 263-4100

SCALE:	1"=20'/1"=5'
DRAWN BY:	RM
DESIGNER:	TJL,RM
CHECKED BY:	TJL
ENGINEER:	Michael E. Neikirk
ARCHITECT:	IDesign
OWNER:	Bluegrass Hospitality Group

STATE OF MISSOURI
MICHAEL E. NEIKIRK
NUMBER PE-2005010806
PROFESSIONAL ENGINEER

CERTIFIED BY

JOB TITLE
DRAKE'S RESTAURANT
900 HIGHWAY K
O'FALLON, MO

DRAWING TITLE
STORM PROFILE

FILE LOCATION

DRAWING NUMBER
C4.2

REV #