VICINITY MAP
(NOT TO SCALE)

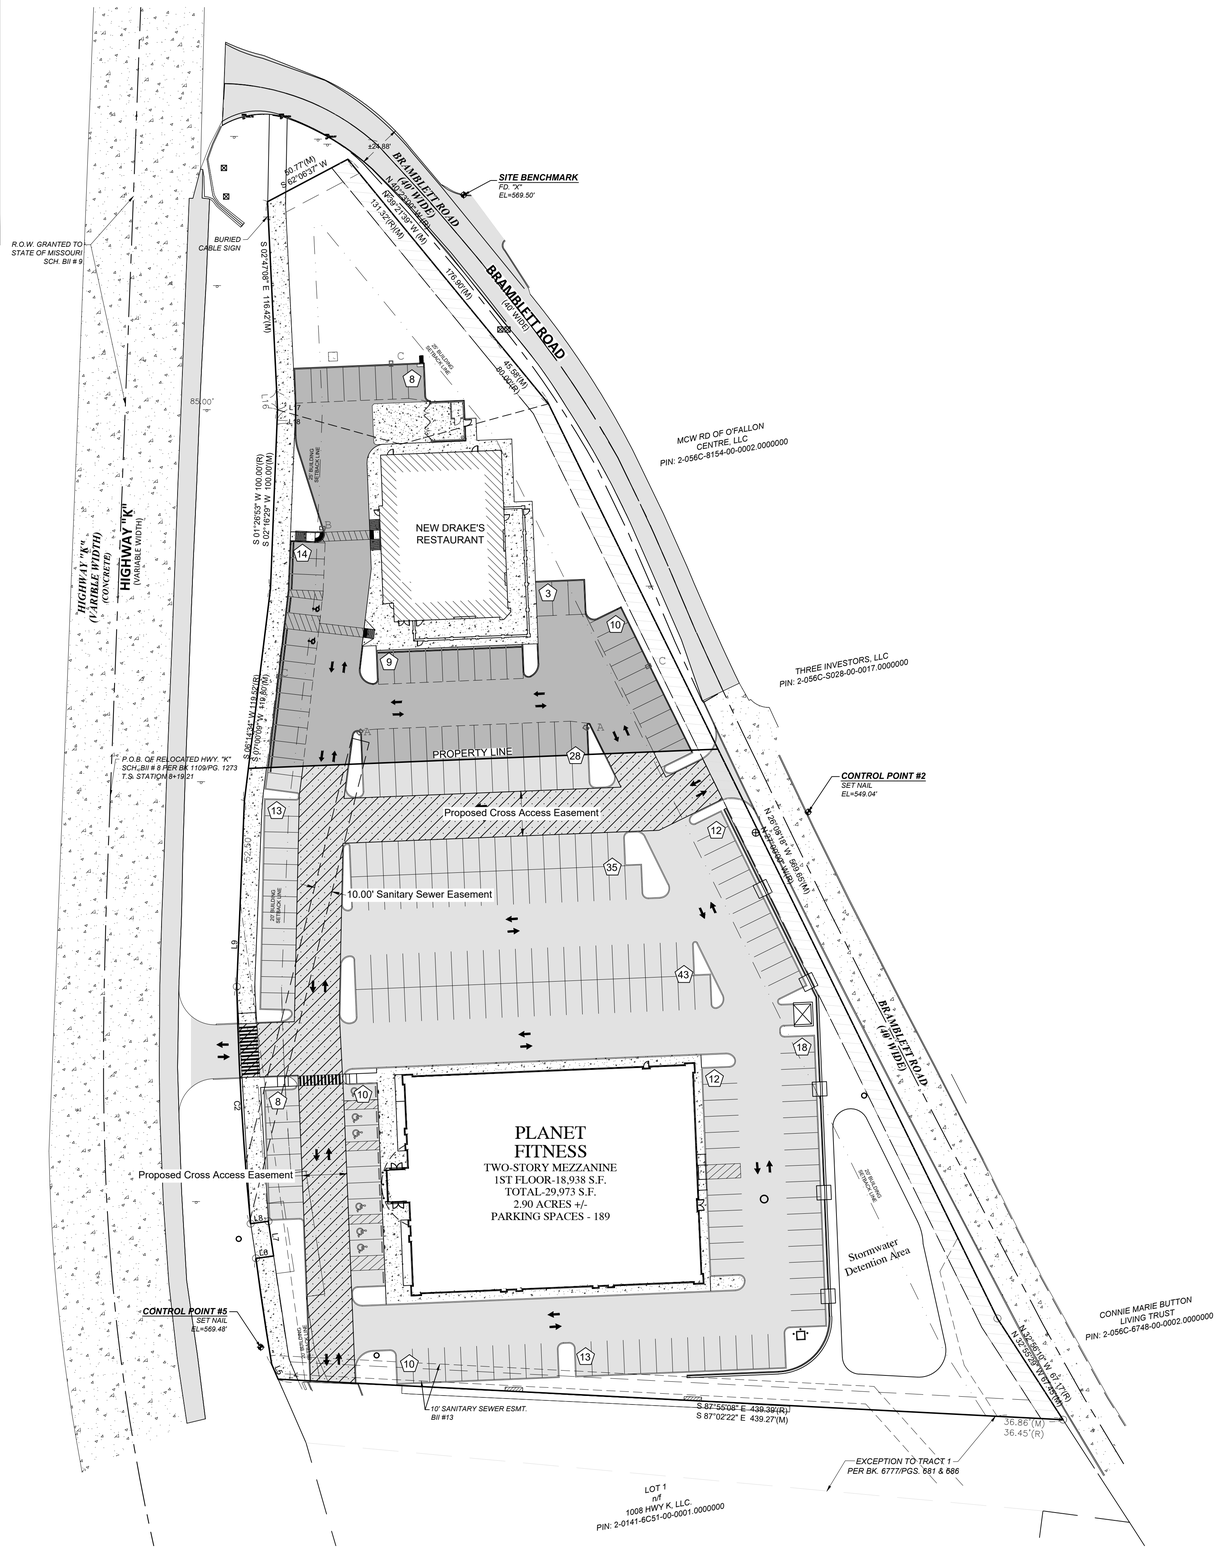

Legend

These standard symbols may be found in the drawing.

W	Water Line
SS	Sanitary Sewer Main
X	Fence
470	Existing Contours
UGT	Underground Telephone
S	Storm Sewer
460	Proposed Contours
OHE	Overhead Utility Lines
G	Gas Lines
	Swale
Iron Pin	Sanitary Sewer Manhole
Parking Bumper	Sign
Bollard	Water Meter
Soil Boring Location	Water Valve
Sanitary Sewer Cleanout	Utility Pole
Gas Meter	TBR — To Be Removed
Storm Sewer Curb Inlet	TC — Top of Curb
Storm Sewer MH/Open Lid	PV — Pavement
Light Pole or Traffic Light	ME — Match Existing
Storm Sewer Manhole	470.0 — Grade point
Tree	Number of Parking Spaces
Mag Nail	
Existing Concrete	New Concrete Walk/Pavement
Existing Pavement	New Asphalt

THESE DOCUMENTS ARE THE EXCLUSIVE PROPERTY OF MICHAEL E. NEIKIRK, PE AND THEREBY PROTECTED UNDER COPYRIGHT LAWS. ALL ORIGINAL DESIGNS, SPECIFICATIONS AND IDEAS REPRESENTED HERE ARE FOR THE SOLE USE OF THIS PROJECT AND SHALL NOT BE REPRODUCED OR ALTERED IN ANY MANNER WITHOUT THE WRITTEN CONSENT OF MICHAEL E. NEIKIRK, PE.

Copyright 2021 Michael E. Neikirk, PE. All rights reserved.

REVISIONS

NO.	DESCRIPTION	DATE
	CONSTRUCTION DOCUMENTS	11/29/22

MICHAEL E. NEIKIRK PE
Civil Engineer
306 North Market Street, Ste 101
Mt. Carmel, IL 62863
Phone: (618) 263-4100

SCALE:	1"=40'
DRAWN BY:	RM
DESIGNER:	TJL,RM
CHECKED BY:	TJL
ENGINEER:	Michael E. Neikirk
ARCHITECT:	IDesign
OWNER:	Bluegrass Hospitality Group

STATE OF MISSOURI
MICHAEL E. NEIKIRK
NUMBER
PE-2005010806
PROFESSIONAL ENGINEER

CERTIFIED BY

JOB TITLE
DRAKE'S RESTAURANT
900 HIGHWAY K
O'FALLON, MO

DRAWING TITLE
OVERALL SITE PLAN

FILE LOCATION

DRAWING NUMBER
C3.0

REV #