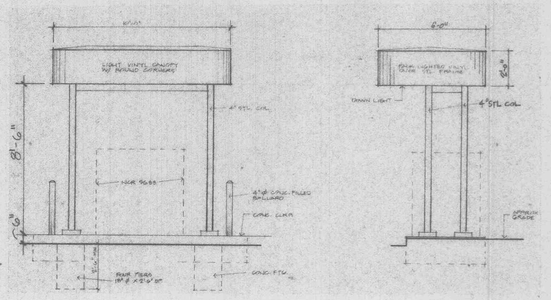

FRONT ELEVATION

SIDE ELEVATION

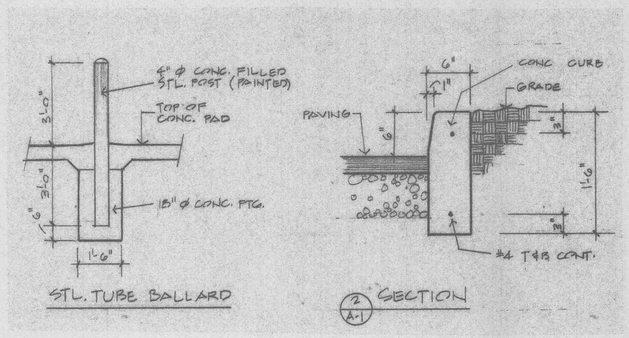

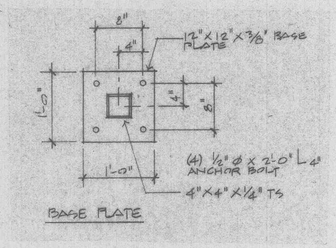

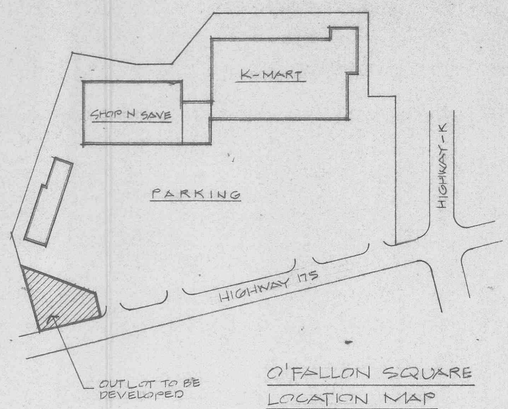

O'FALLON SQUARE
LOCATION MAP

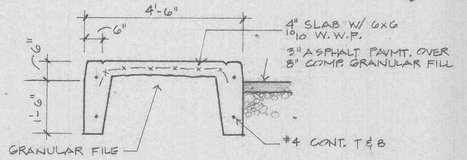

3 A-1 SECTION at ISLAND
1/2" = 1'-0"

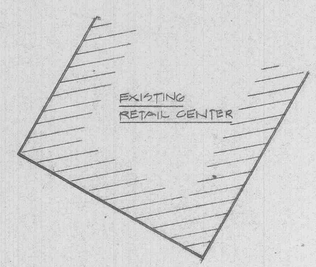

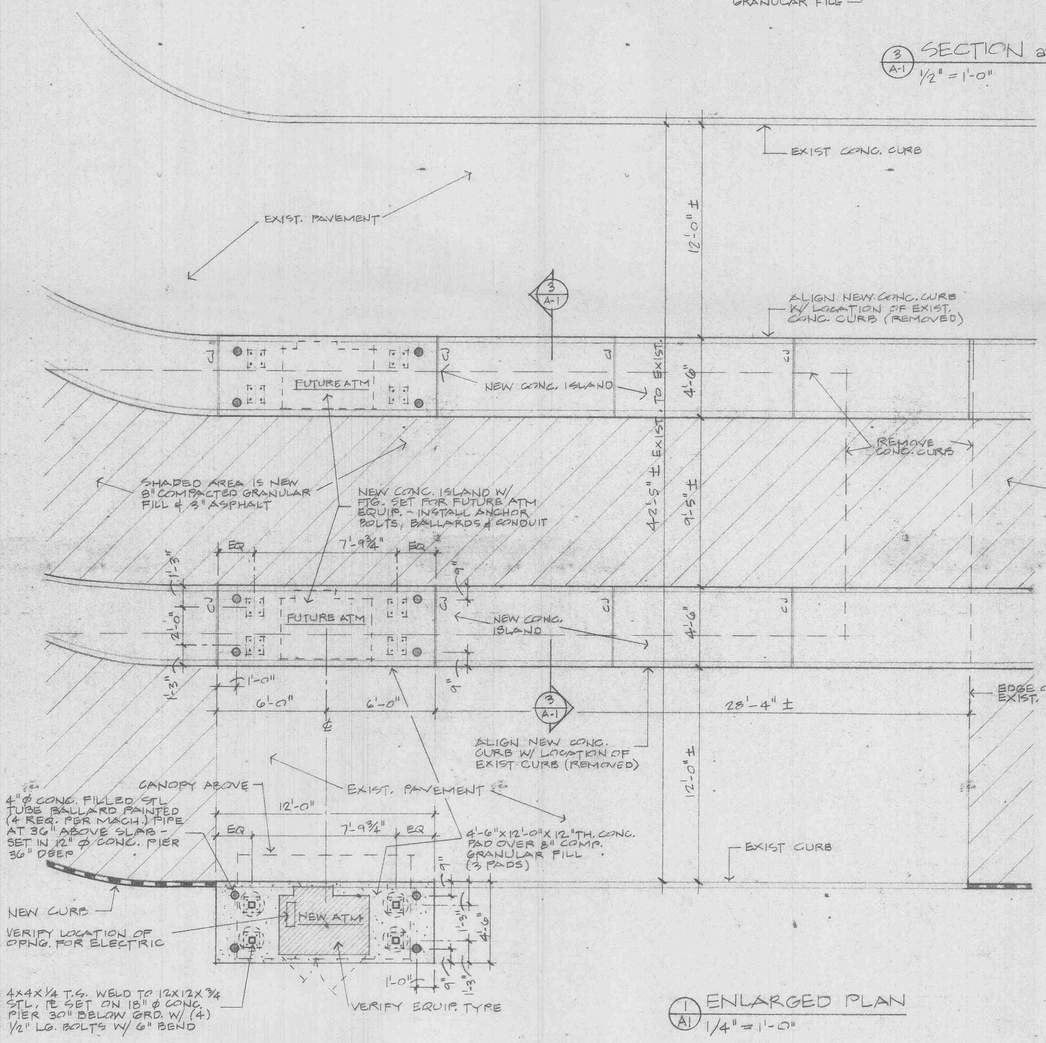

1 A-1 ENLARGED PLAN
1/4" = 1'-0"

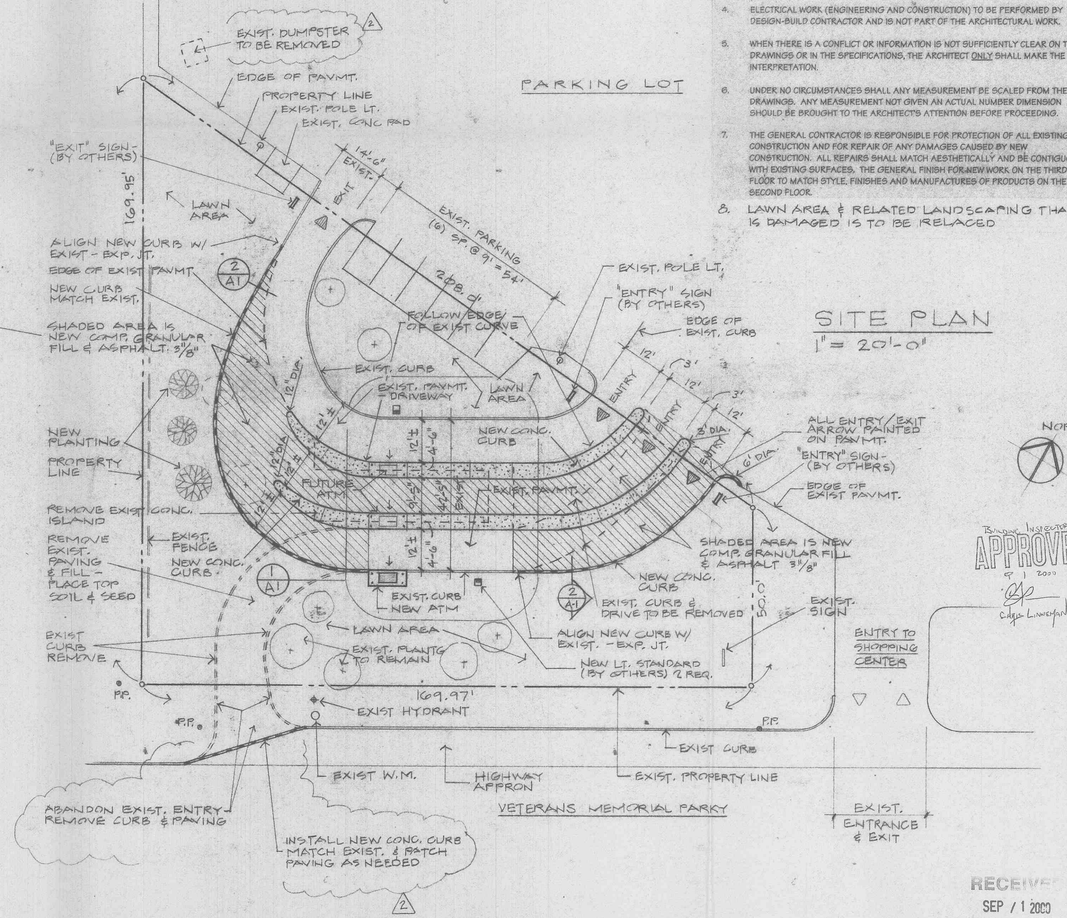

SITE PLAN
1" = 20'-0"

GENERAL NOTES

1. CONDITIONS GIVEN ARE APPROXIMATE, ALL DIMENSIONS AND CONDITIONS ARE TO BE VERIFIED AT SITE. CONTRACTOR TO VERIFY THE QUANTITY AND LOCATION OF ALL ELECTRICAL DEVICES (OUTLETS, LIGHT FIXTURES, SWITCHES, THERMOSTATS, ETC.), MECHANICAL, WATER AND SEWER LINES, ETC. IF THERE ARE ANY DISCREPANCIES OR DIFFERENCE BETWEEN DRAWINGS, SPECIFICATIONS, SITE CONDITIONS, OR OWNER'S REQUIREMENTS, THEY SHOULD BE PROMPTLY BROUGHT TO THE ARCHITECT'S ATTENTION FOR RESOLUTION.
2. GENERAL CONTRACTOR AND SUB-CONTRACTORS SHALL OBSERVE ALL REGULATIONS IMPOSED BY THE APPROPRIATE GOVERNING BODIES, AND ALL WORK SHALL COMPLY WITH THE REQUIREMENTS OF LOCAL BUILDING CODES AND FIRE PROTECTION REQUIREMENTS.
3. ALL DIMENSIONS GIVEN ARE FINISH TO FINISH UNLESS NOTED OTHERWISE.
4. ELECTRICAL WORK (ENGINEERING AND CONSTRUCTION) TO BE PERFORMED BY DESIGN-BUILD CONTRACTOR AND IS NOT PART OF THE ARCHITECTURAL WORK.
5. WHEN THERE IS A CONFLICT OR INFORMATION IS NOT SUFFICIENTLY CLEAR ON THE DRAWINGS OR IN THE SPECIFICATIONS, THE ARCHITECT ONLY SHALL MAKE THE INTERPRETATION.
6. UNDER NO CIRCUMSTANCES SHALL ANY MEASUREMENT BE SCALED FROM THE DRAWINGS. ANY MEASUREMENT NOT GIVEN AN ACTUAL NUMBER DIMENSION SHOULD BE BROUGHT TO THE ARCHITECT'S ATTENTION BEFORE PROCEEDING.
7. THE GENERAL CONTRACTOR IS RESPONSIBLE FOR PROTECTION OF ALL EXISTING CONSTRUCTION AND FOR REPAIR OF ANY DAMAGES CAUSED BY NEW CONSTRUCTION. ALL REPAIRS SHALL MATCH AESTHETICALLY AND BE CONTIGUOUS WITH EXISTING SURFACES. THE GENERAL FINISH FOR NEW WORK ON THE THIRD FLOOR TO MATCH STYLE, FINISHES AND MANUFACTURES OF PRODUCTS ON THE SECOND FLOOR.
8. LAWN AREA & RELATED LANDSCAPING THAT IS DAMAGED IS TO BE RELACED

RECEIVED
SEP / 1 2000
CITY OF O'FALLON
PLANNING DEPT.

Bruce Ingram
APPROVED
SEP 1 2000
City of O'Fallon

PDG
- ARCHITECTURE
- INTERIOR DESIGN
- PLANNING

STATE OF MISSOURI
MARK ALAN PABST
NUMBER A-6601
REGISTERED ARCHITECT

REGICON CONTRACTING, L.L.C.

PROPOSED A.T.M. FACILITY
EDUCATIONAL EMPLOYEES CREDIT UNION
O'FALLON SQUARE - HIGHWAY K & 175
O'FALLON, MISSOURI

PABST DESIGN GROUP
1913 Park Avenue
St. Louis, MO 63104
(314) 436-6672
(314) 436-6792 FAX

Revisions:

1	8/15/00	VOID ENTRY FROM MEMORIAL PARKY
2	8/21/00	AS NOTED

Sheet No: A-1 OF ONE

Issue Date: JUNE 26, 2000

Project No: 00120

Dwg: Chk: