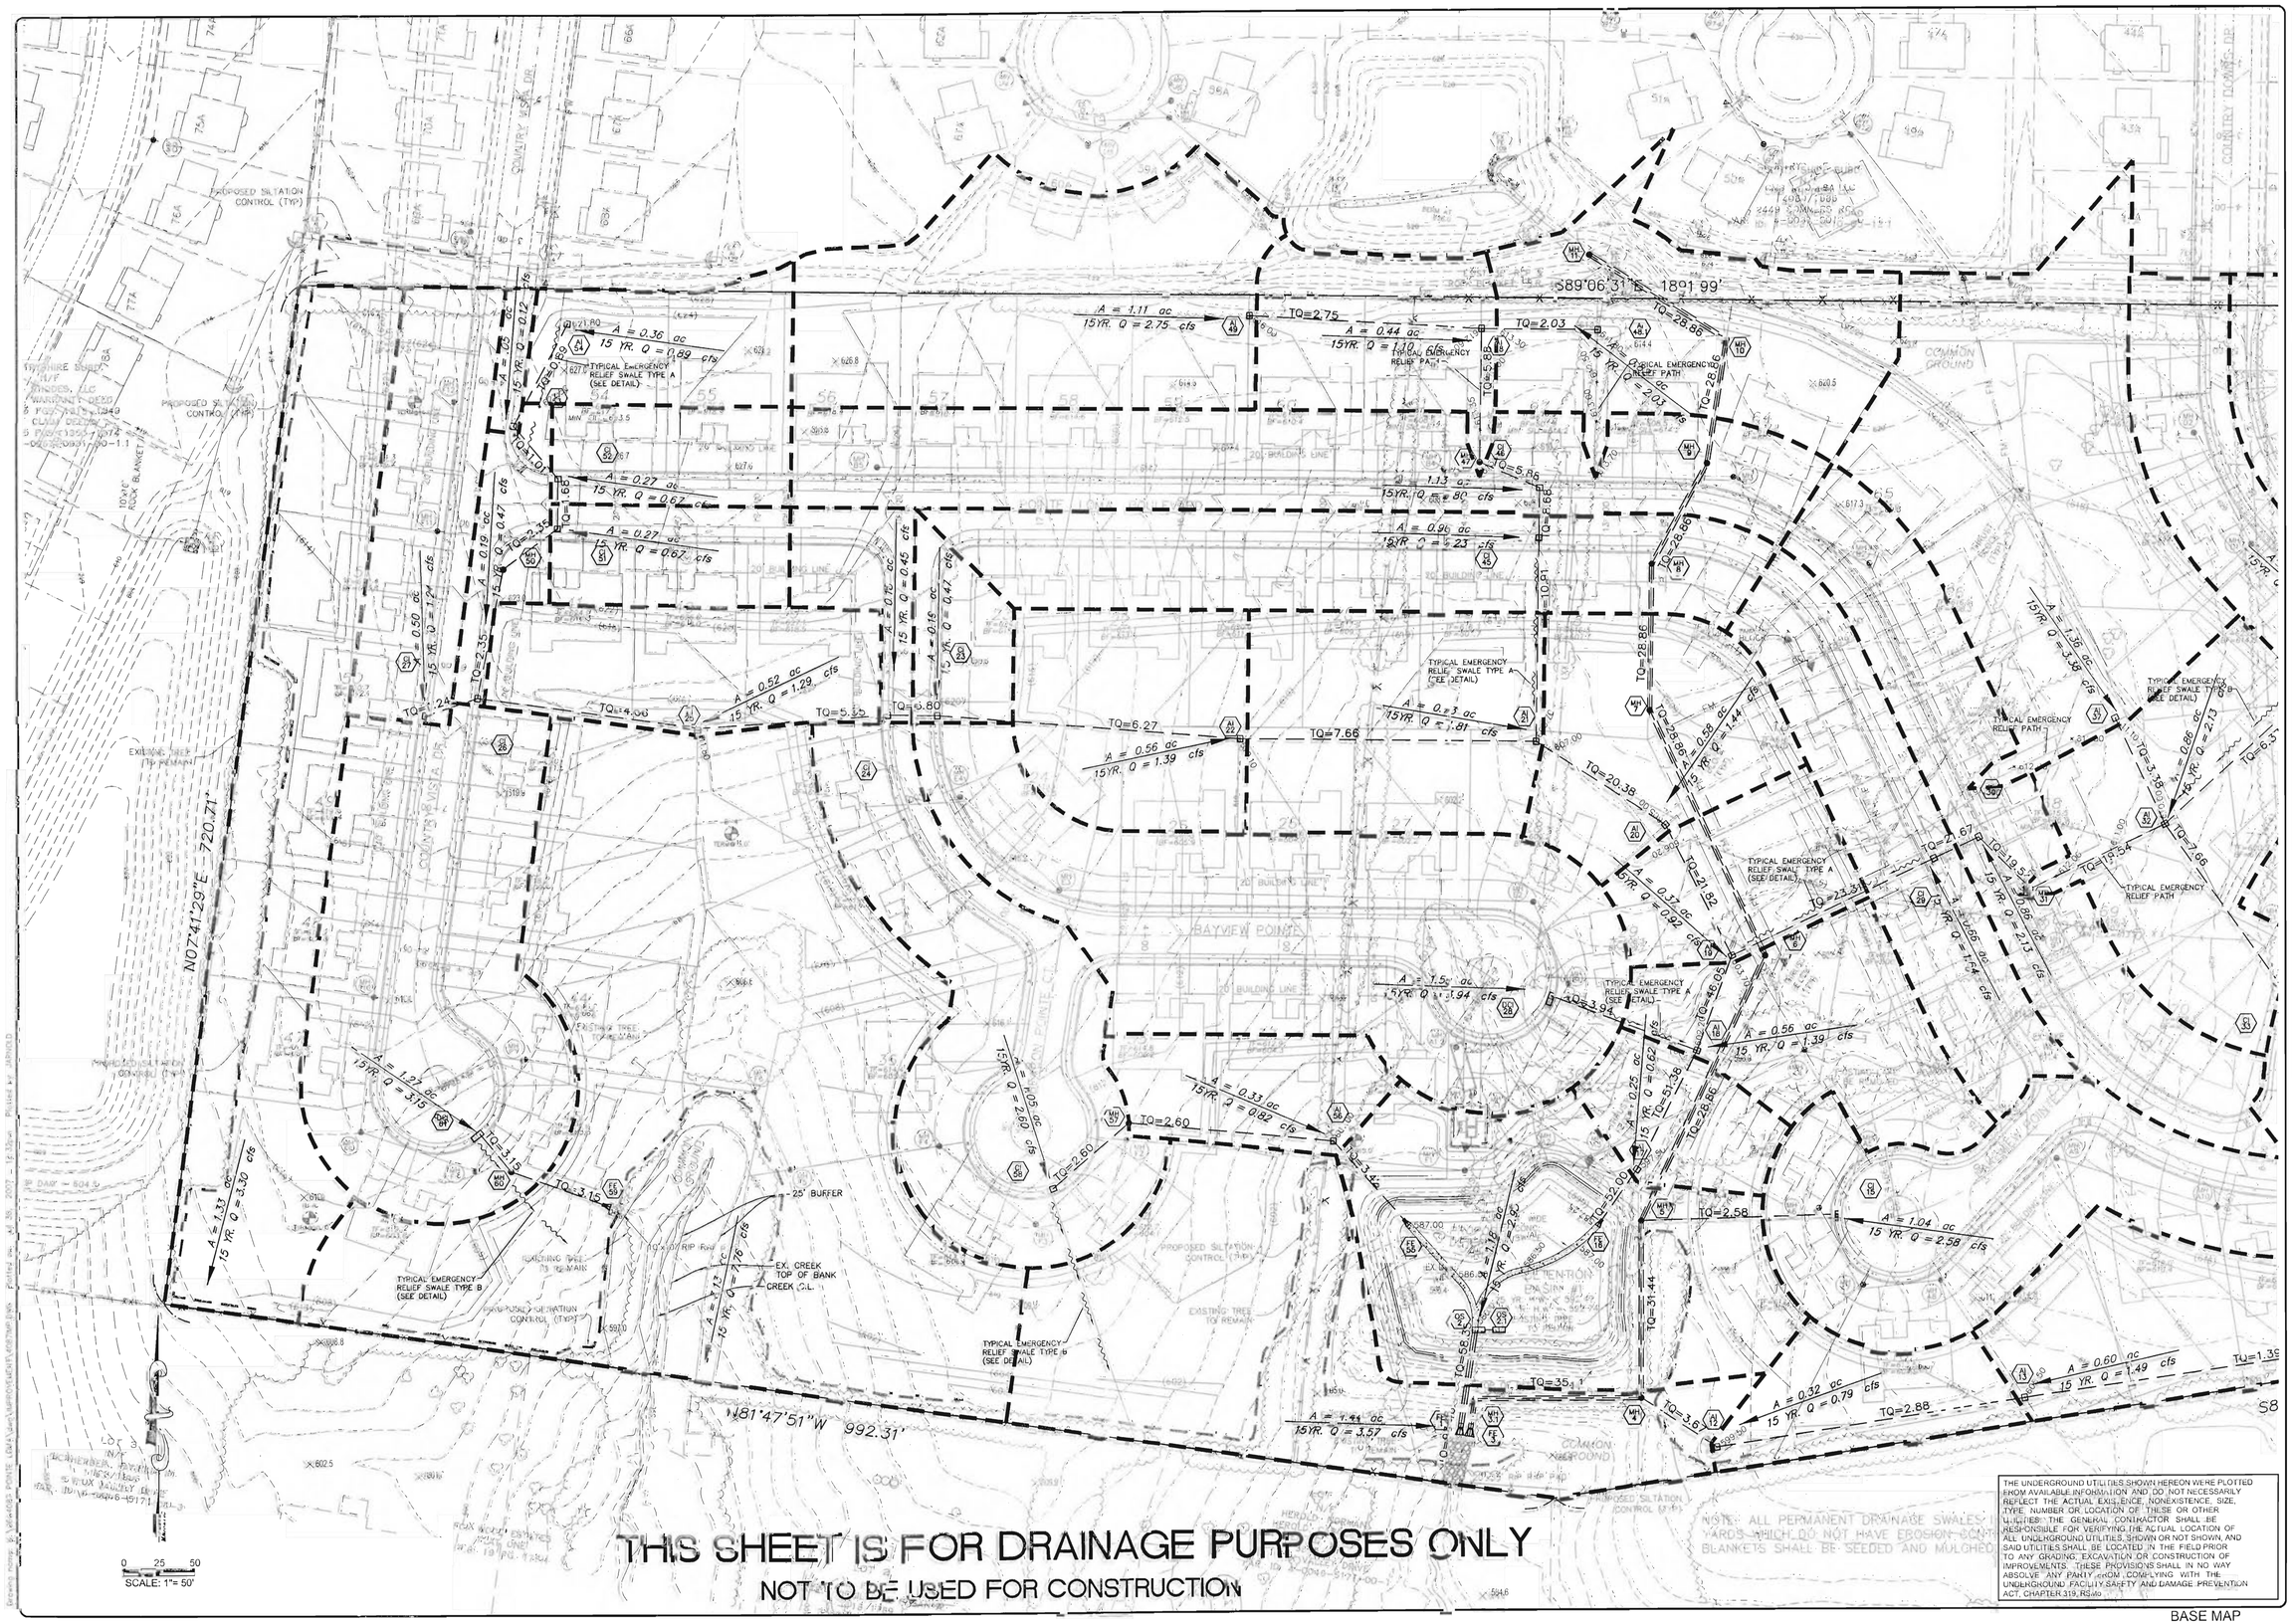

THIS SHEET IS FOR DRAINAGE PURPOSES ONLY

NOT TO BE USED FOR CONSTRUCTION

THE UNDERGROUND UTILITIES SHOWN HEREON WERE PLOTTED FROM AVAILABLE INFORMATION AND DO NOT NECESSARILY REFLECT THE ACTUAL EXISTENCE, NONEXISTENCE, SIZE, TYPE, NUMBER OR LOCATION OF THESE OR OTHER UTILITIES. THE GENERAL CONTRACTOR SHALL BE RESPONSIBLE FOR VERIFYING THE ACTUAL LOCATION OF ALL UNDERGROUND UTILITIES SHOWN OR NOT SHOWN, AND SAID UTILITIES SHALL BE LOCATED IN THE FIELD PRIOR TO ANY GRADING, EXCAVATION OR CONSTRUCTION OF IMPROVEMENTS. THESE PROVISIONS SHALL IN NO WAY ABSOLVE ANY PARTY FROM COMPLYING WITH THE UNDERGROUND FACILITY SAFETY AND DAMAGE PREVENTION ACT, CHAPTER 319, RSMo

NOTE: ALL PERMANENT DRAINAGE SWALES, YARDS WHICH DO NOT HAVE EROSION CONTROL BLANKETS SHALL BE SEEDED AND MULCHED

BASE MAP

ISSUE	REMARKS/DATE
1	10-17-06 FIRST SUBMITTAL
2	12-11-06 REVISED PER DCSD & PWSD#2 COMMENTS
3	1-25-2006 REVISED PER ST. CHARLES CO. COMMENTS
4	01-25-07 REV. PER ST. CHARLES CO. & O'FALLON
5	02-05-07 REVISED PER DCSD & PWSD#2 COMMENTS
6	06-29-07 REVISED PER DEVELOPER COMMENTS
7	07-30-07 REV. PER ST. CH. CO. DCST & PWSD#2 COMM.

PREPARED FOR:

CROSS DEVELOPMENT OF MISSOURI INC.
1609 PROSPECT VILLAGE DR.
LAKE ST. LOUIS, MO. 63367
314-713-4054

PREPARED BY:

THE STERLING CO.
ENGINEERS & SURVEYORS
5055 NEW BALMIGARTNER ROAD
ST. LOUIS, MISSOURI 63129
314-487-9000 FAX 314-487-9004
E-Mail: Sterling@sterling-eng-surv.com

DRAWN: DESIGNED: CHECKED:

PROJECT: THE ENCLAVE AT SOMMERS POINTE

SHEET TITLE: DRAINAGE AREA MAP

NO.		
07	06	123

M.S.D. P#

SHEET 7.2 OF