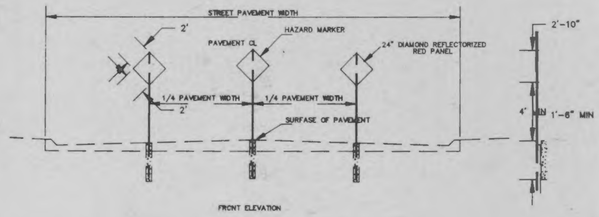

END OF PAVEMENT DETAIL

MATCH SHEET 4

PHASE 2

PHASE 3

MATCH SHEET 5

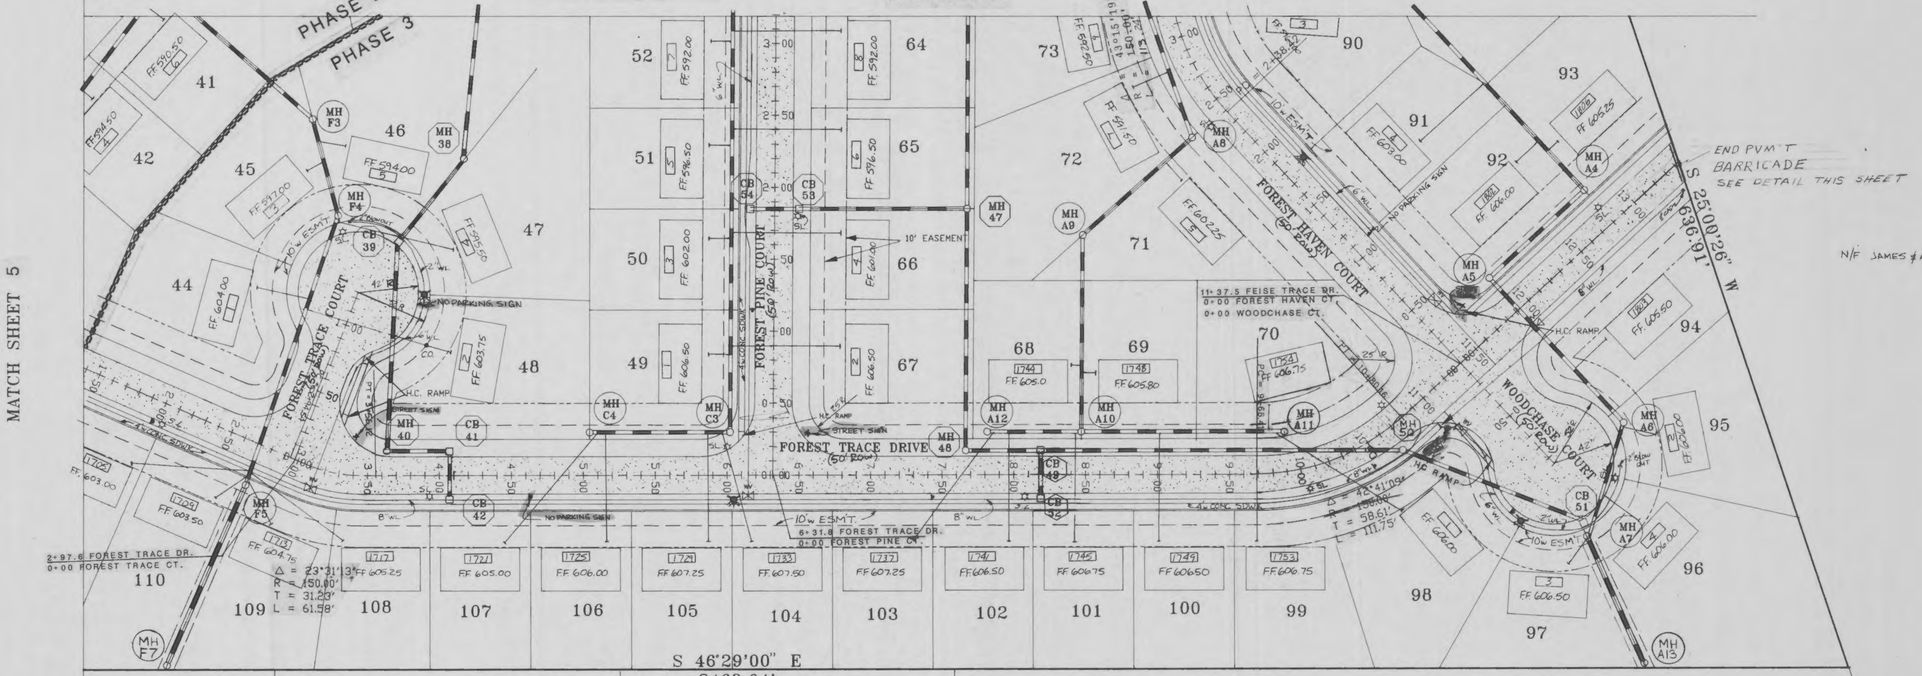
FOREST TRACE COURT (50' ROW)
FOREST TRACE DRIVE (60' ROW)
FOREST PINE COURT (50' ROW)
FOREST HAVEN COURT (60' ROW)
WOODCHASE COURT (50' ROW)
10' EASEMENT
NO PARKING SIGN
H.C. RAMP
STREET SIGN
CB 39
CB 40
CB 41
CB 42
CB 53
CB 54
CB 48
CB 49
CB 50
CB 51
MH F3
MH F4
MH F5
MH F7
MH 38
MH C3
MH C4
MH 47
MH 48
MH A4
MH A5
MH A6
MH A9
MH A10
MH A11
MH A12
MH A13
MH A46
MH A47
41
42
43
44
45
46
47
48
49
50
51
52
64
65
66
67
68
69
70
71
72
73
90
91
92
93
94
95
96
97
98
99
100
101
102
103
104
105
106
107
108
109
110
FF 590.50
FF 594.40
FF 594.00
FF 591.00
FF 595.50
FF 604.00
FF 603.75
FF 603.00
FF 603.50
FF 604.75
FF 605.25
FF 605.00
FF 606.00
FF 607.25
FF 607.50
FF 607.25
FF 606.50
FF 606.75
FF 606.50
FF 606.75
FF 592.00
FF 596.50
FF 592.00
FF 602.00
FF 601.00
FF 606.50
FF 605.80
FF 606.75
FF 605.0
FF 605.25
FF 605.00
FF 604.00
FF 606.25
FF 606.50
FF 606.00
FF 606.00
FF 606.50
FF 606.50
FF 606.00
FF 606.50
FF 606.75
FF 606.75
FF 606.00
FF 606.50
FF 606.00
FF 606.50
FF 606.00
FF 606.50