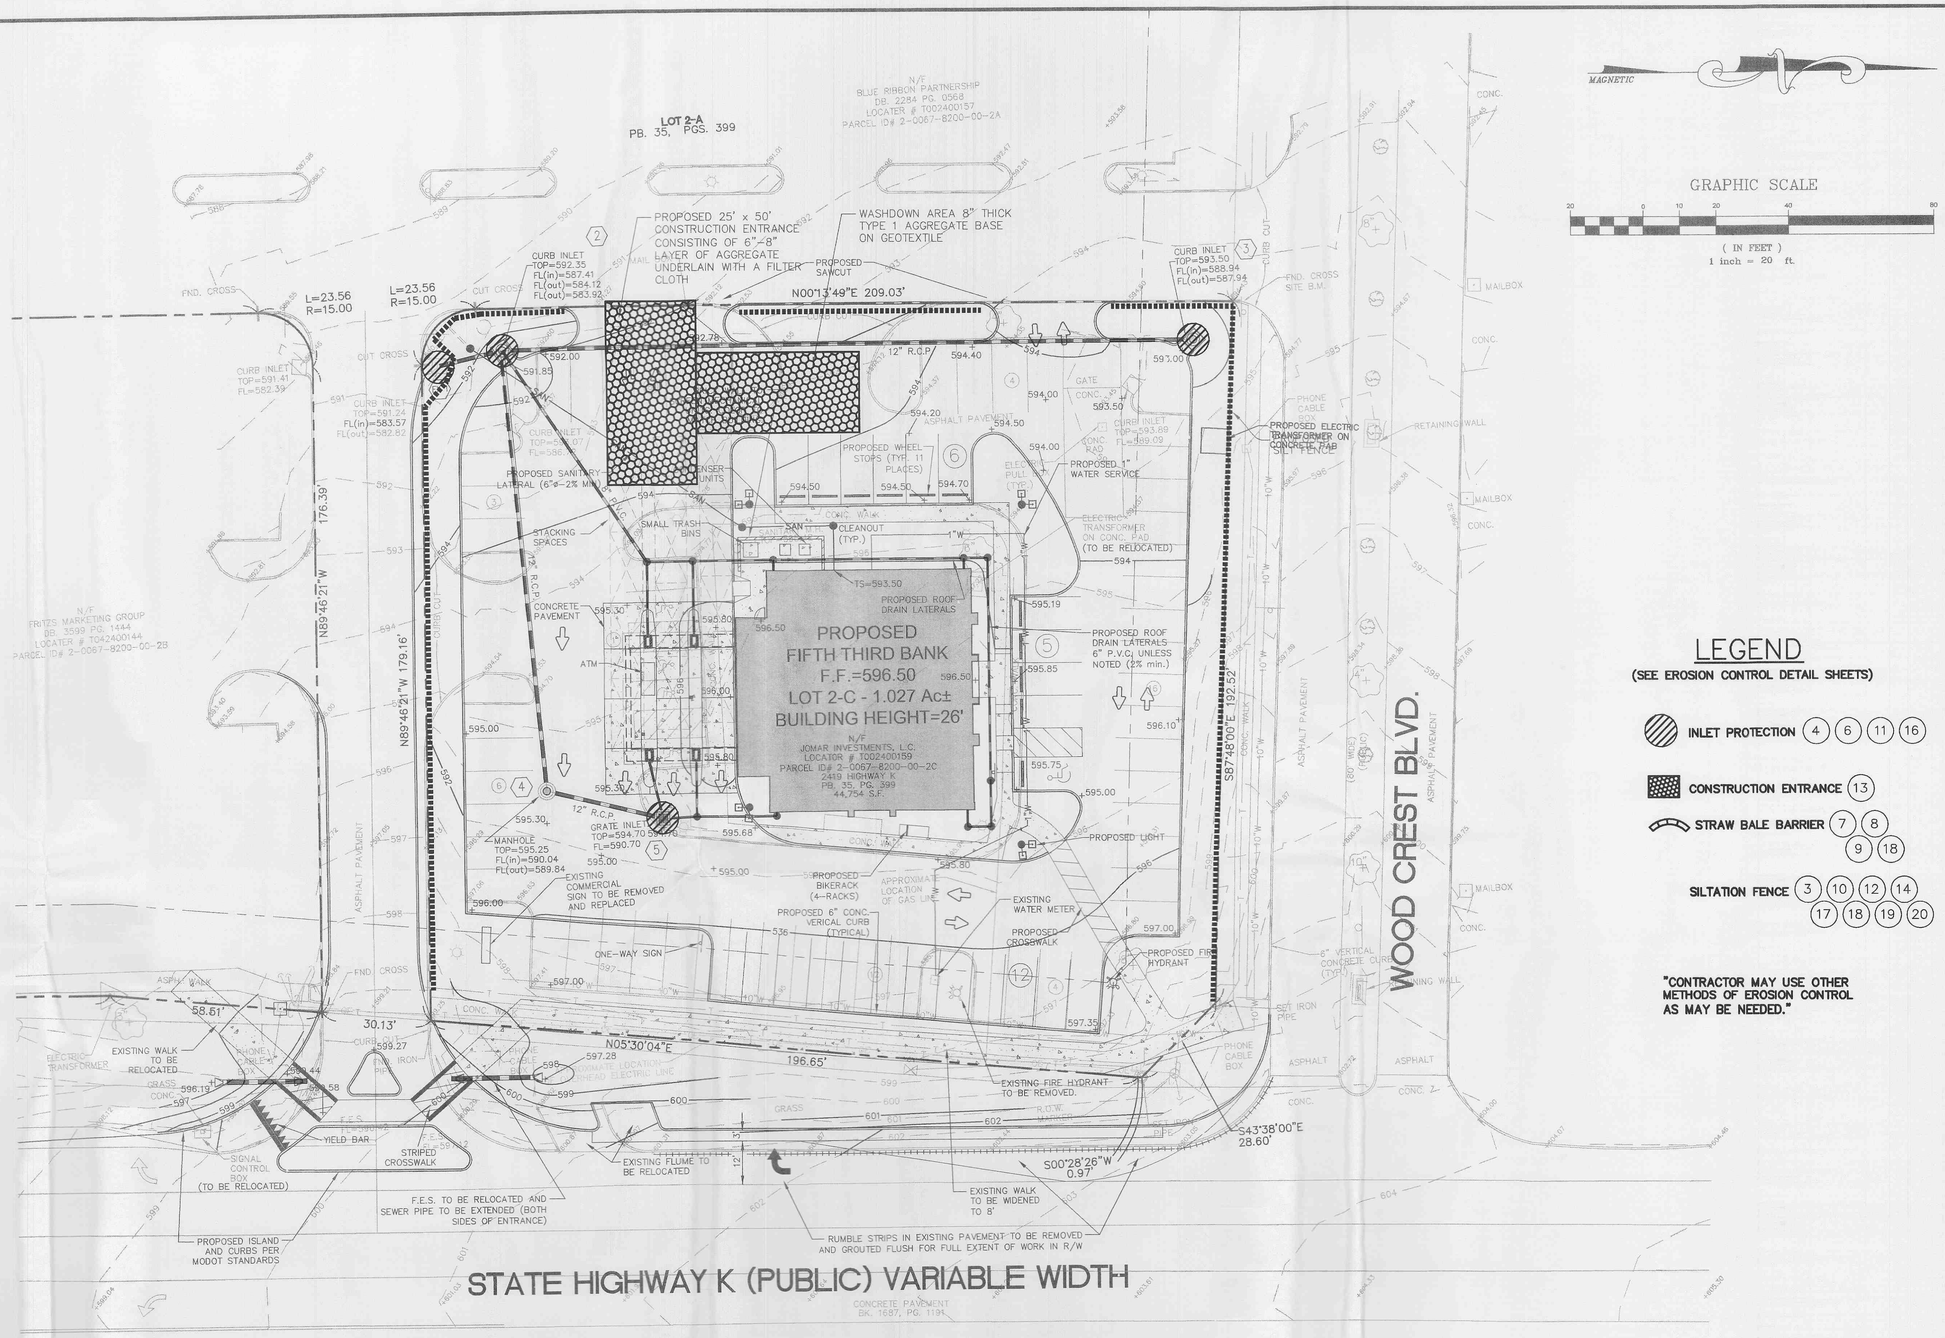

MAGNETIC

GRAPHIC SCALE

20 0 10 20 40 80

(IN FEET)
1 inch = 20 ft.

LEGEND

(SEE EROSION CONTROL DETAIL SHEETS)

- INLET PROTECTION (4) (6) (11) (16)
- CONSTRUCTION ENTRANCE (13)
- STRAW BALE BARRIER (7) (8) (9) (18)
- SILTATION FENCE (3) (10) (12) (14) (17) (18) (19) (20)

"CONTRACTOR MAY USE OTHER METHODS OF EROSION CONTROL AS MAY BE NEEDED."

△ 07-03-06 REVISED CROSSWALK AT DRIVEWAY ENTRANCE OFF HWY K.
△ 06-16-06 REVISED PER CITY COMMENTS

P&Z NOS: 0106
APPROVED ON 05/04/2006

07-05-06

STATE OF MISSOURI
GEORGE MICHAEL STOCK
NUMBER E-25116
REGISTERED PROFESSIONAL ENGINEER

GEORGE M. STOCK E-25116

EROSION AND SEDIMENT CONTROL PLAN

FIFTH THIRD BANK – HIGHWAY K

STOCK & ASSOCIATES
Consulting Engineers, Inc.
257 Chesterfield Business Parkway
St. Louis, MO 63005
PH. (636) 530-9100
FAX (636) 530-9130
e-mail: general@stockassoc.com
Web: www.stockassoc.com

DRAWN BY:	DATE:	CHECKED BY:	DATE:	JOB NUMBER:	SHEET:
J.P.P.	05/08/06	G.M.S.	05/08/06	205-3665.1	C10 of 14