Numeric Summary							
Project: All Projects							
Label	CalcType	Units	Avg	Max	Min	Avg/Min	Max/Min
SITE	Illuminance	Fc	1.62	4.5	0.0	0.00	0.00
SPILL LIGHT	Illuminance	Fc	0.13	1.1	0.0	0.00	0.00

Luminaire Schedule						
Project: All Projects						
Symbol	Qty	Label	Arrangement	Lumens	LLF	Description
	4	F1	SINGLE	36000	0.720	CAL-400-MH-MT-3S

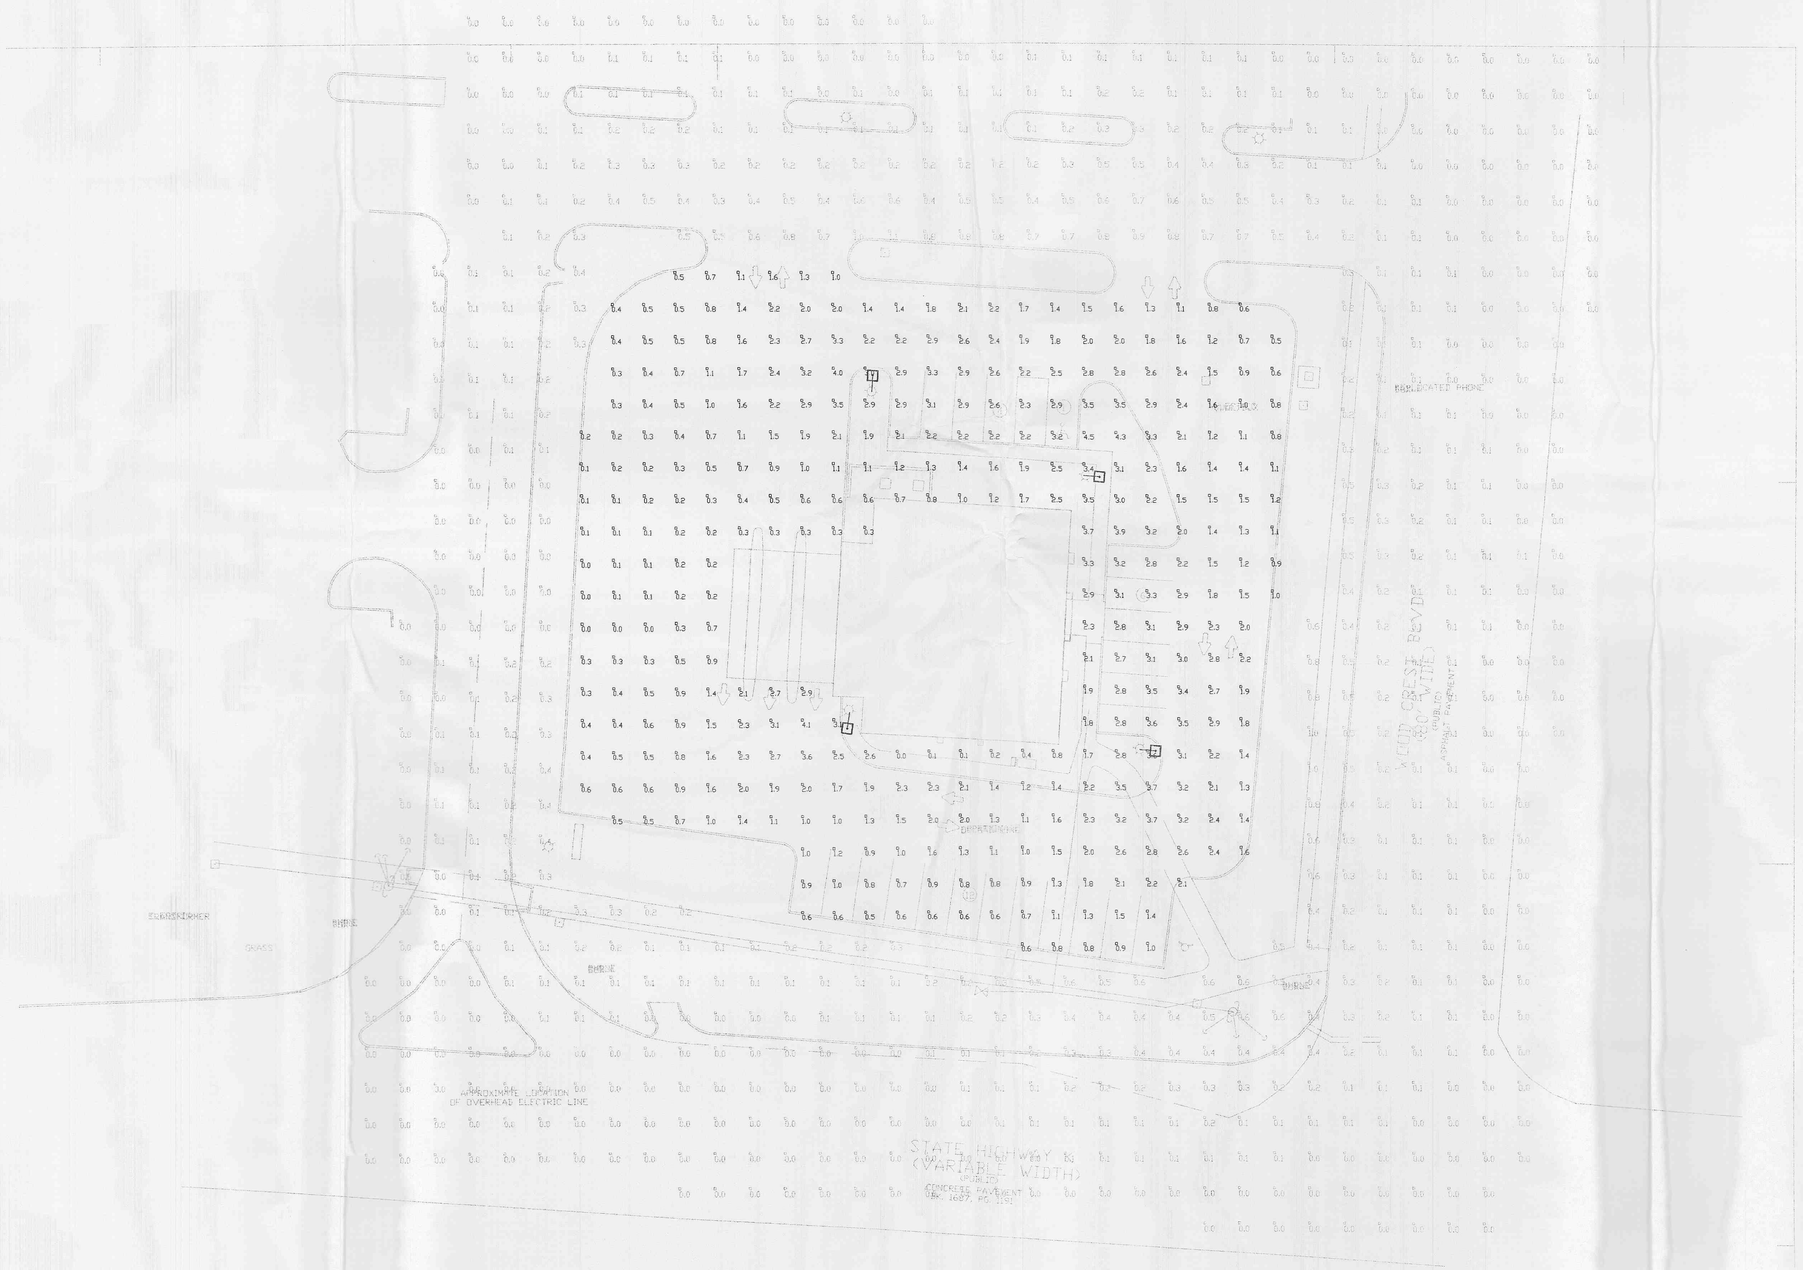
ELEVATED PHONE
ELEVATED PHONE
ELEVATED PHONE