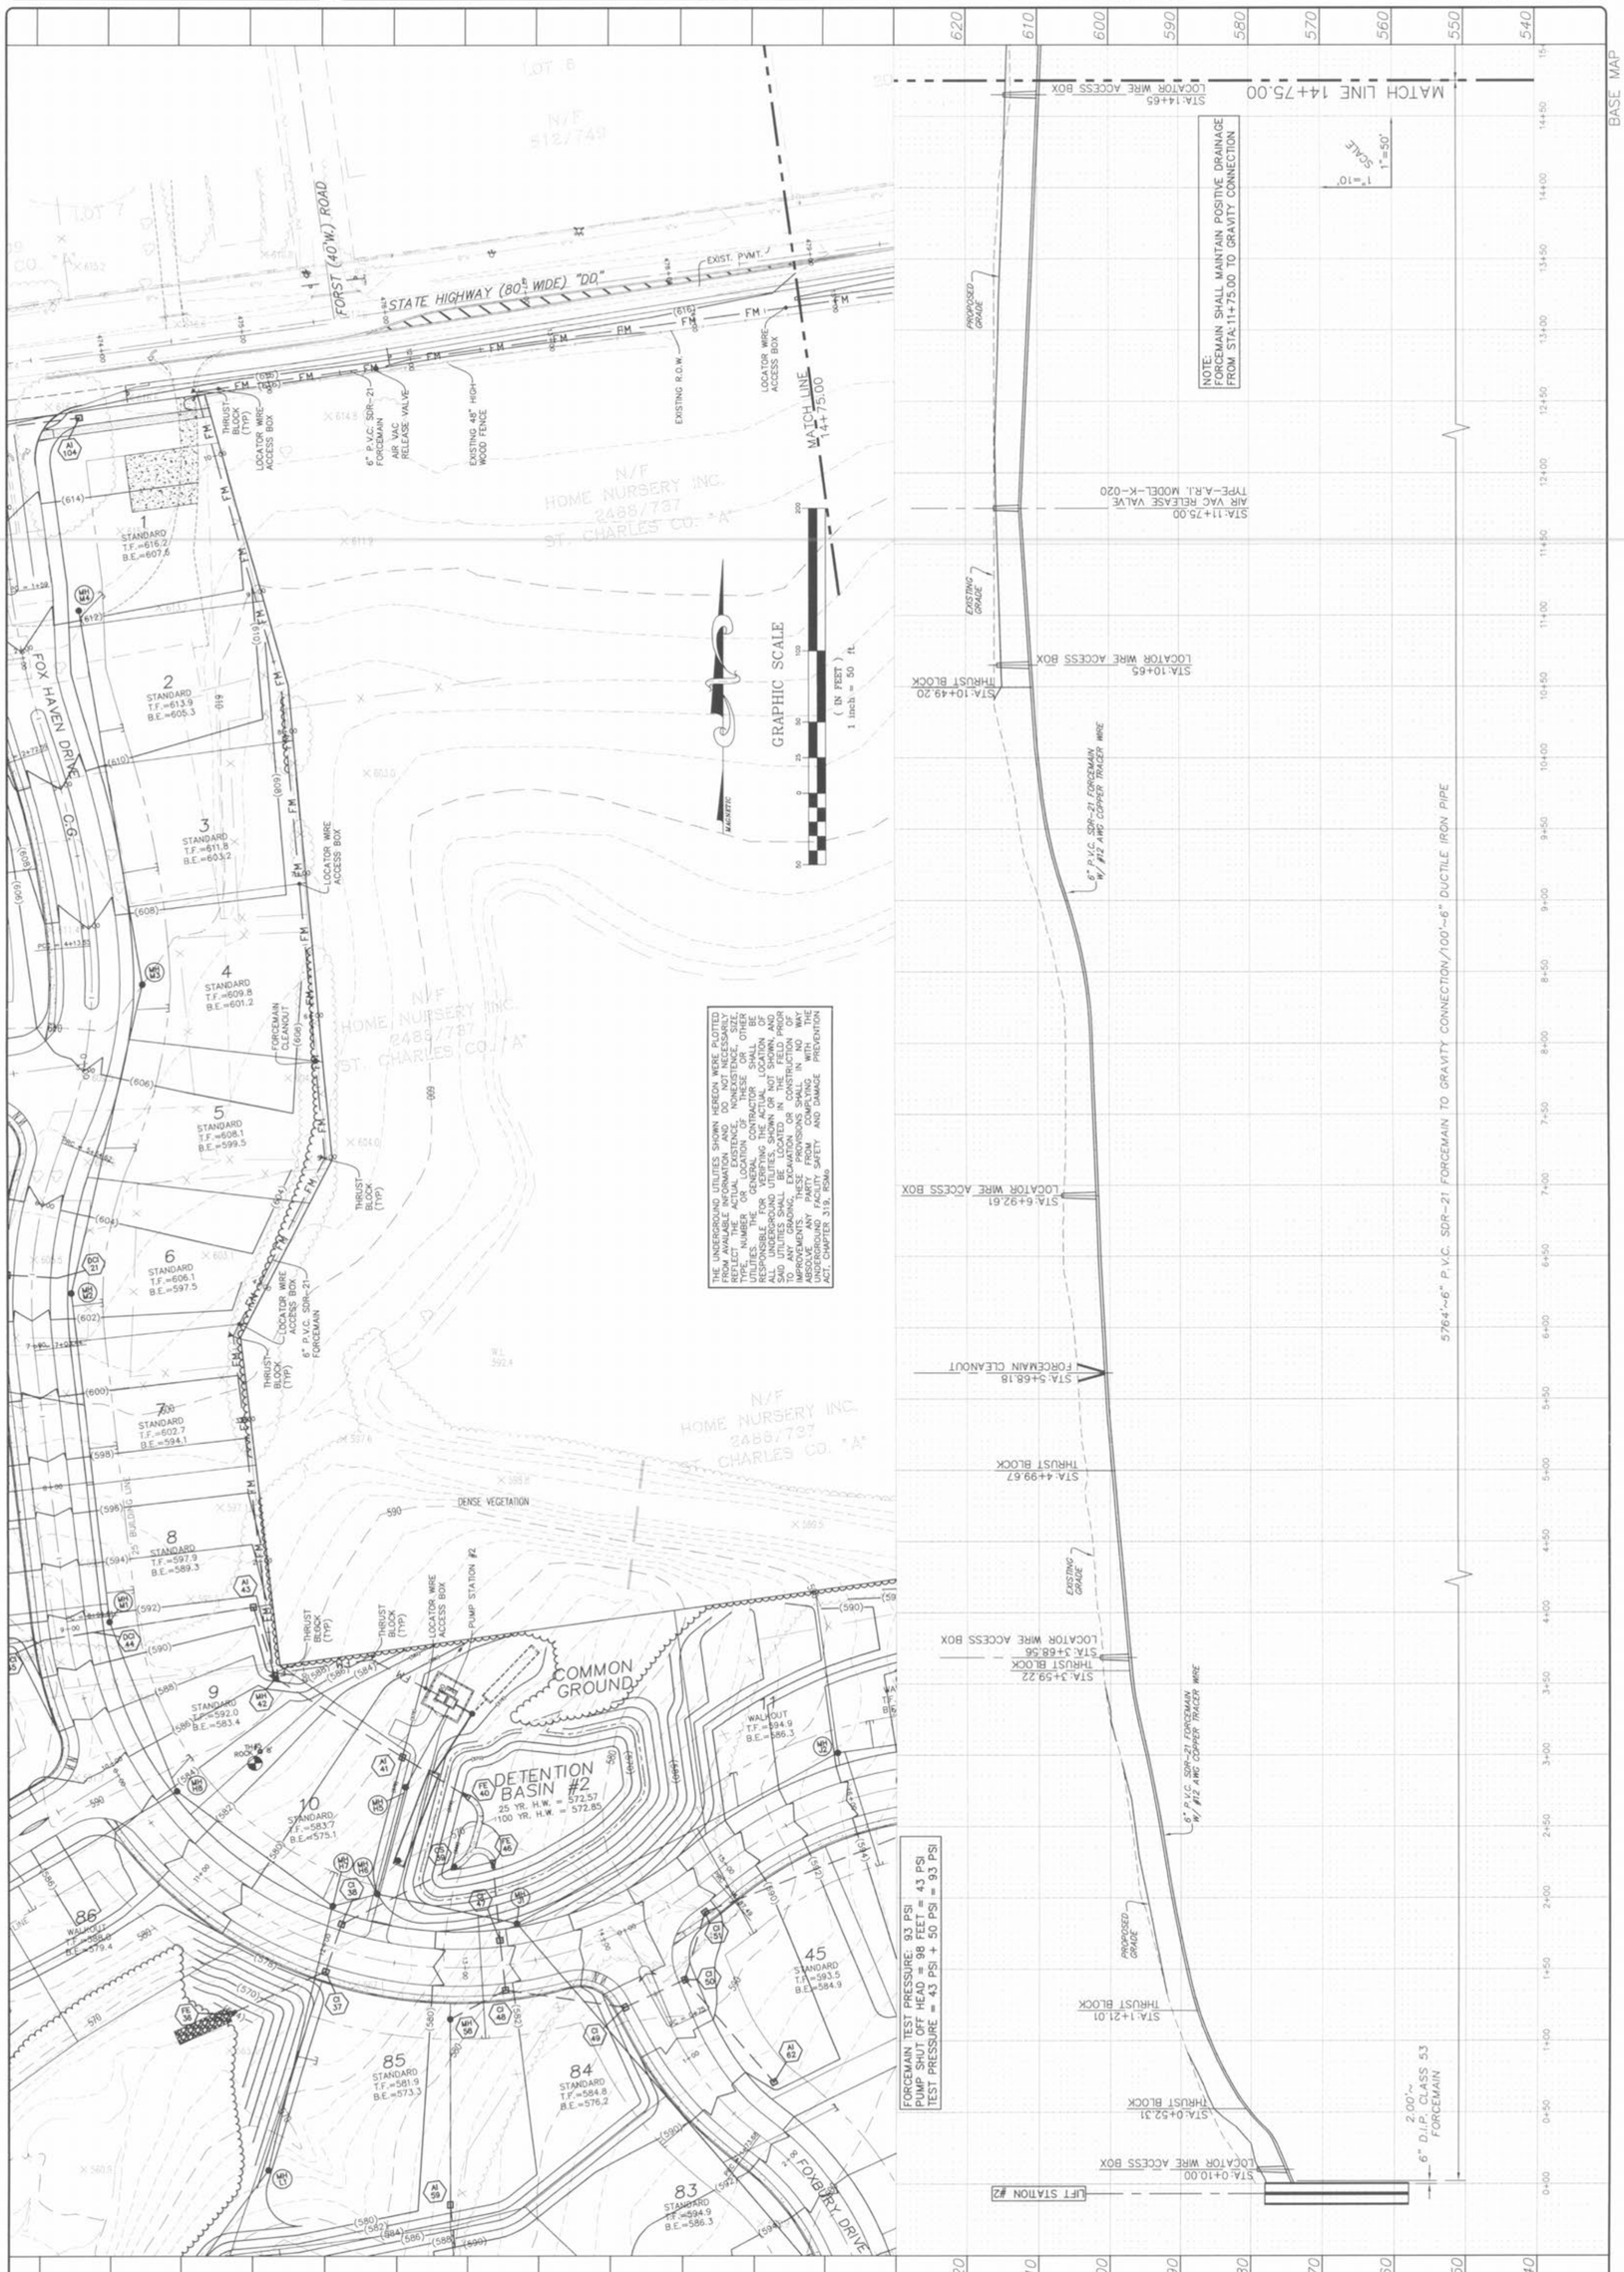

ISSUE	REMARKS/DATE
1	03-01-04 FIRST SUBMITTAL
2	06-15-04 REVISED PER CITY & DCSD COMMENTS
3	07-20-04 REVISED PER CITY COMMENTS
4	08-04-04 REVISED PER DCSD COMMENTS
5	09-17-04 REVISED PER DCSD COMMENTS

PREPARED FOR:
McBride & Son Homes
Land Development, Inc.
#1 McBride & Son Center Drive
Chesterfield, Missouri 63305
(636) 537-2000

PREPARED BY:
THE STERLING CO.
ENGINEERS & SURVEYORS
5050 NEW BALLWINTER ROAD
ST. LOUIS, MISSOURI 63129
(314) 487-0440 FAX 487-8944
E-Mail: Sterling@sterling-eng-sur.com

DRAWN:
DESIGNED:
CHECKED:
SHEET TITLE: FORCEMAIN #2 PLAN/PROFILE

PROJECT: FOX HAVEN

NO. 03 06 147
M.S.D. P#
SHEET 42 OF 48

Drawing name: K:\D\030147 Fox Haven\IMPROVEMENTS\6147PUMPSTATION.dwg Plotted on: Aug 24, 2005 - 8:19am Plotted by: jluetkenhaus