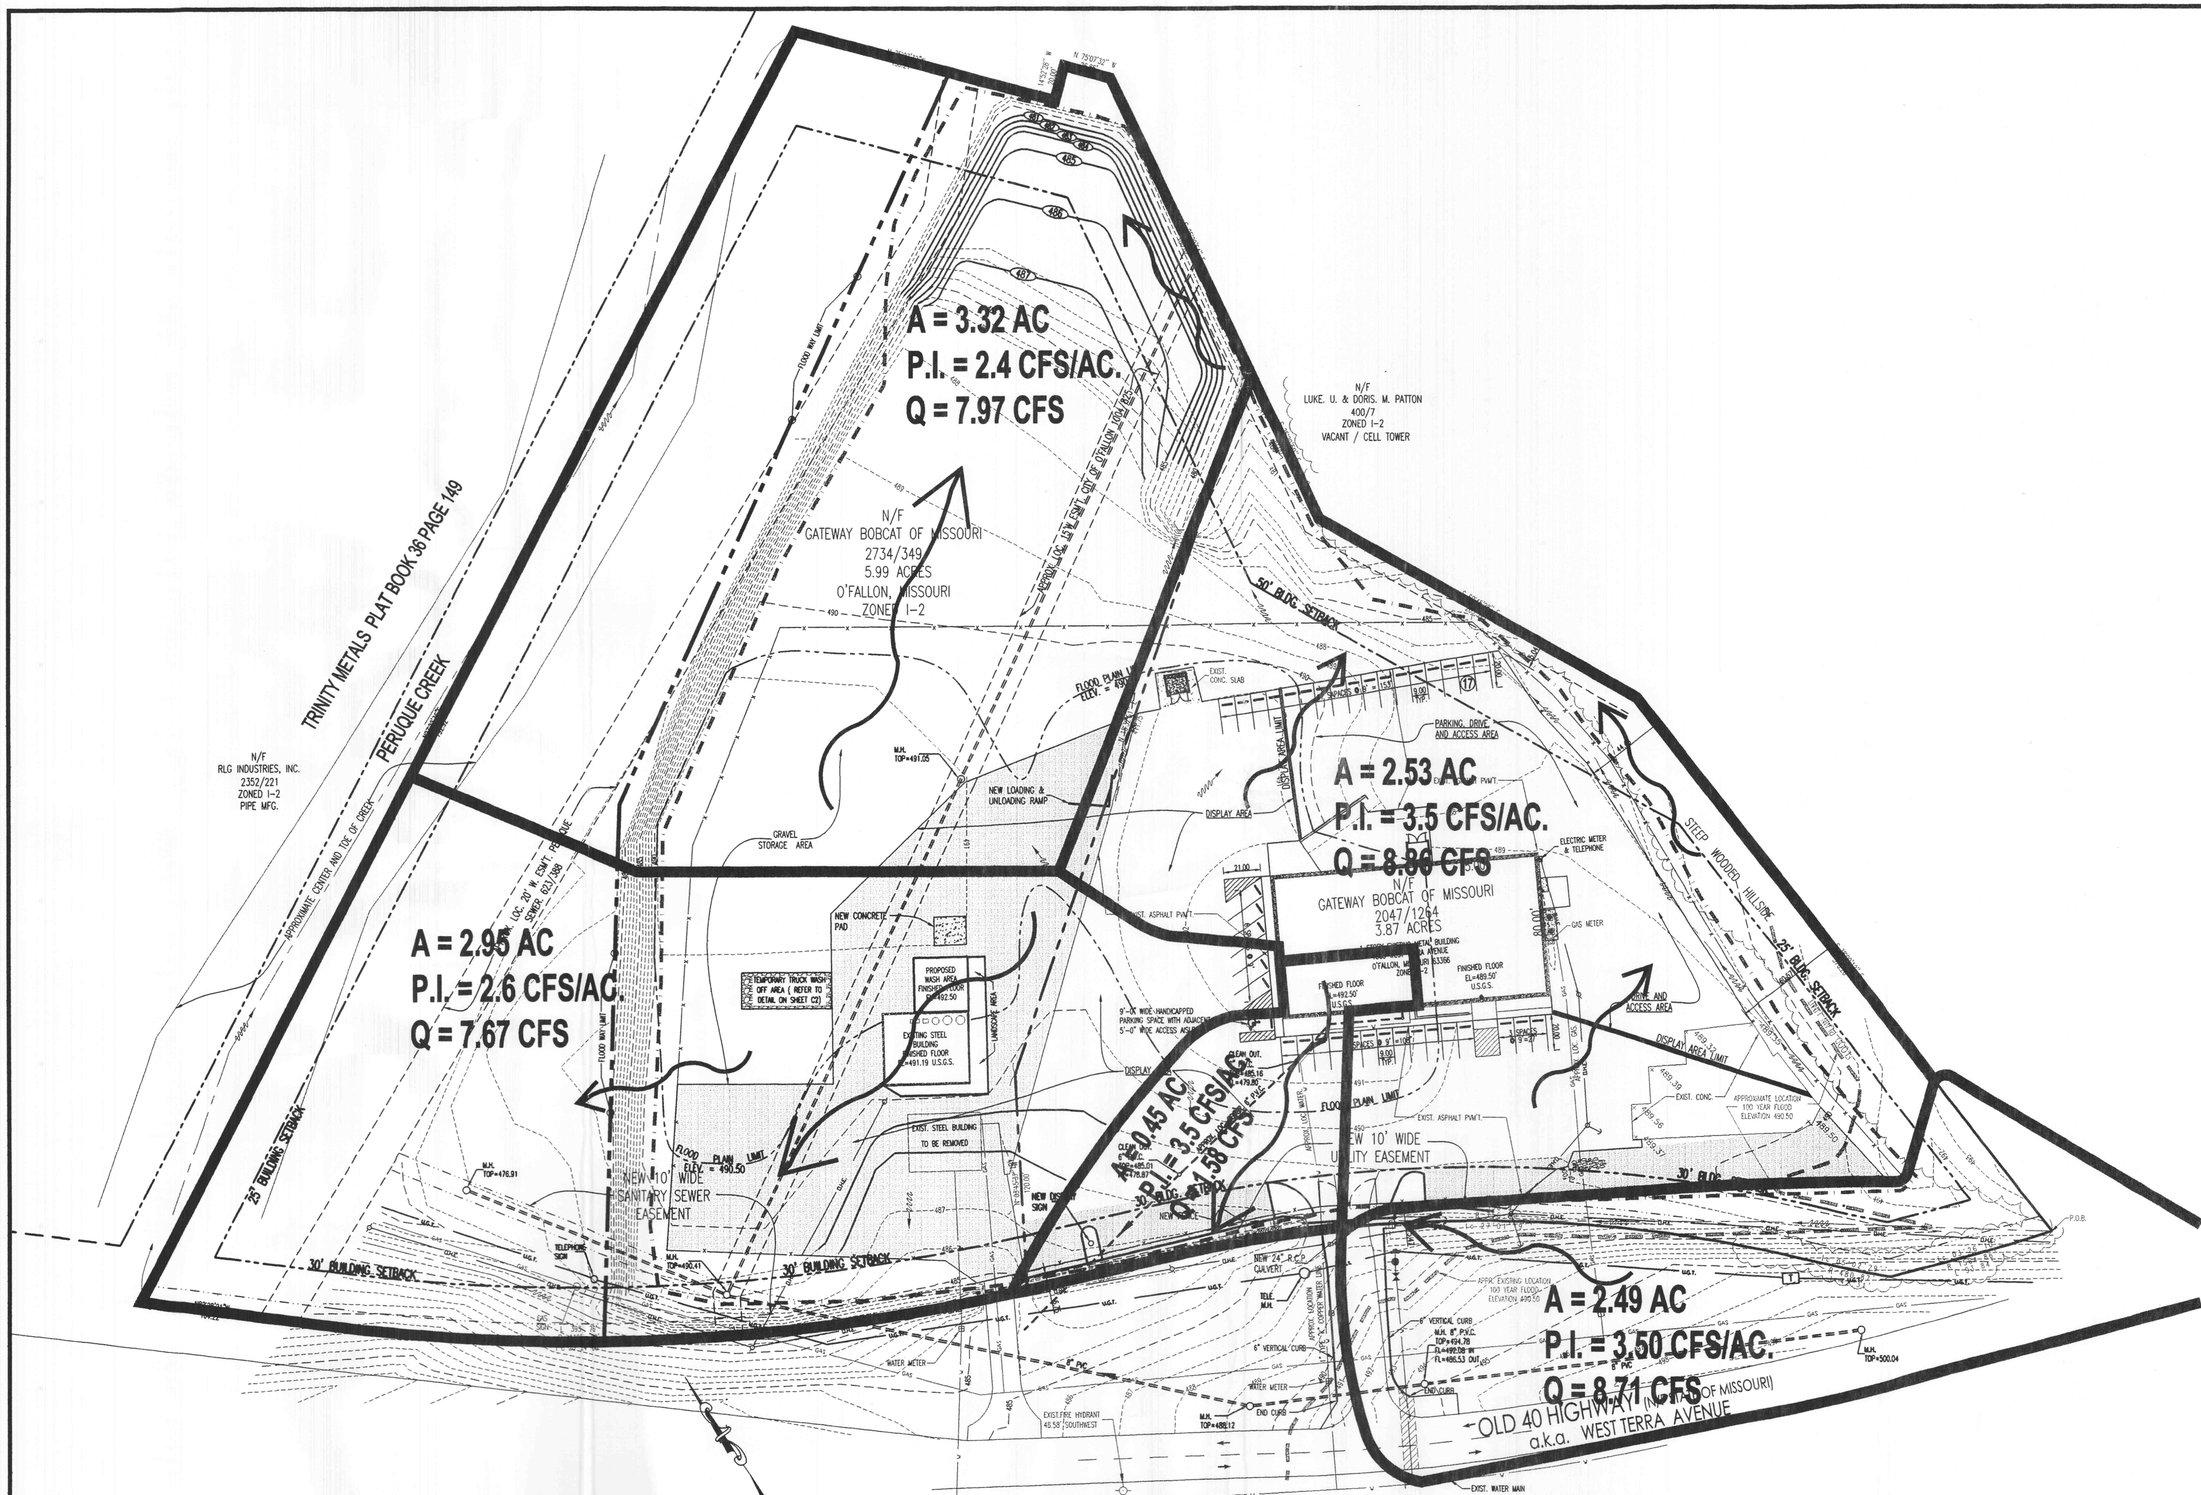

DRAINAGE AREA MAP

THE PROFESSIONAL SEAL AND SIGNATURE AFFIXED TO THIS DOCUMENT TO WHICH THEY ARE AFFIXED. THE PROFESSIONAL ASSUMES NO RESPONSIBILITY FOR ALL OTHER PLANS, SPECIFICATIONS, ESTIMATES, REPORTS, OR OTHER DOCUMENTS, REFERENCING OR RELATING TO OR INTENDED TO BE USED FOR ANY PART OR PARTS OF THE PROJECT TO WHICH THIS DOCUMENT REFERS.
© COPYRIGHT 2002 FRONTENAC ENGINEERING GROUP, INC.

NO.	DATE	ISSUE/REVISION DESCRIPTIONS
1	5/30/02	P & Z COMMENTS
2	7/23/02	CITY REVIEW COMMENTS
3	9/13/02	CITY REVIEW COMMENTS
4	10/31/02	CITY REVIEW COMMENTS

FRONTENAC ENGINEERING
CIVIL / STRUCTURAL / LAND SURVEYING
#16 SUNNEN DRIVE, SUITE 165
ST. LOUIS, MISSOURI 63143
(314) 644-2200 FAX (314) 644-0845
EMAIL: MAIL@FRONTENACENGINEERING.COM

DATE: 5/30/02
CHECKED: W.K.B.
DRAWN: R.J.R.
SCALE: 1" = 40'

GATEWAY BOBCAT OF O'FALLON
1885 WEST TERRA AVENUE
O'FALLON MO. 63366

DRAINAGE AREA MAP

DWG:9812C-LMDE CIVIL DESIGN 2002\9812C5

SHEET NO. C5 5 OF 5

FILE#: 00-90.20