Rev. 9-25-95 to match plan drawings, G.S.
Rev. 9-1-95 Per City of O'Fallon

GLENMARO
STORM SEWER PROFILES

Job No. 95-059 — June, 1995

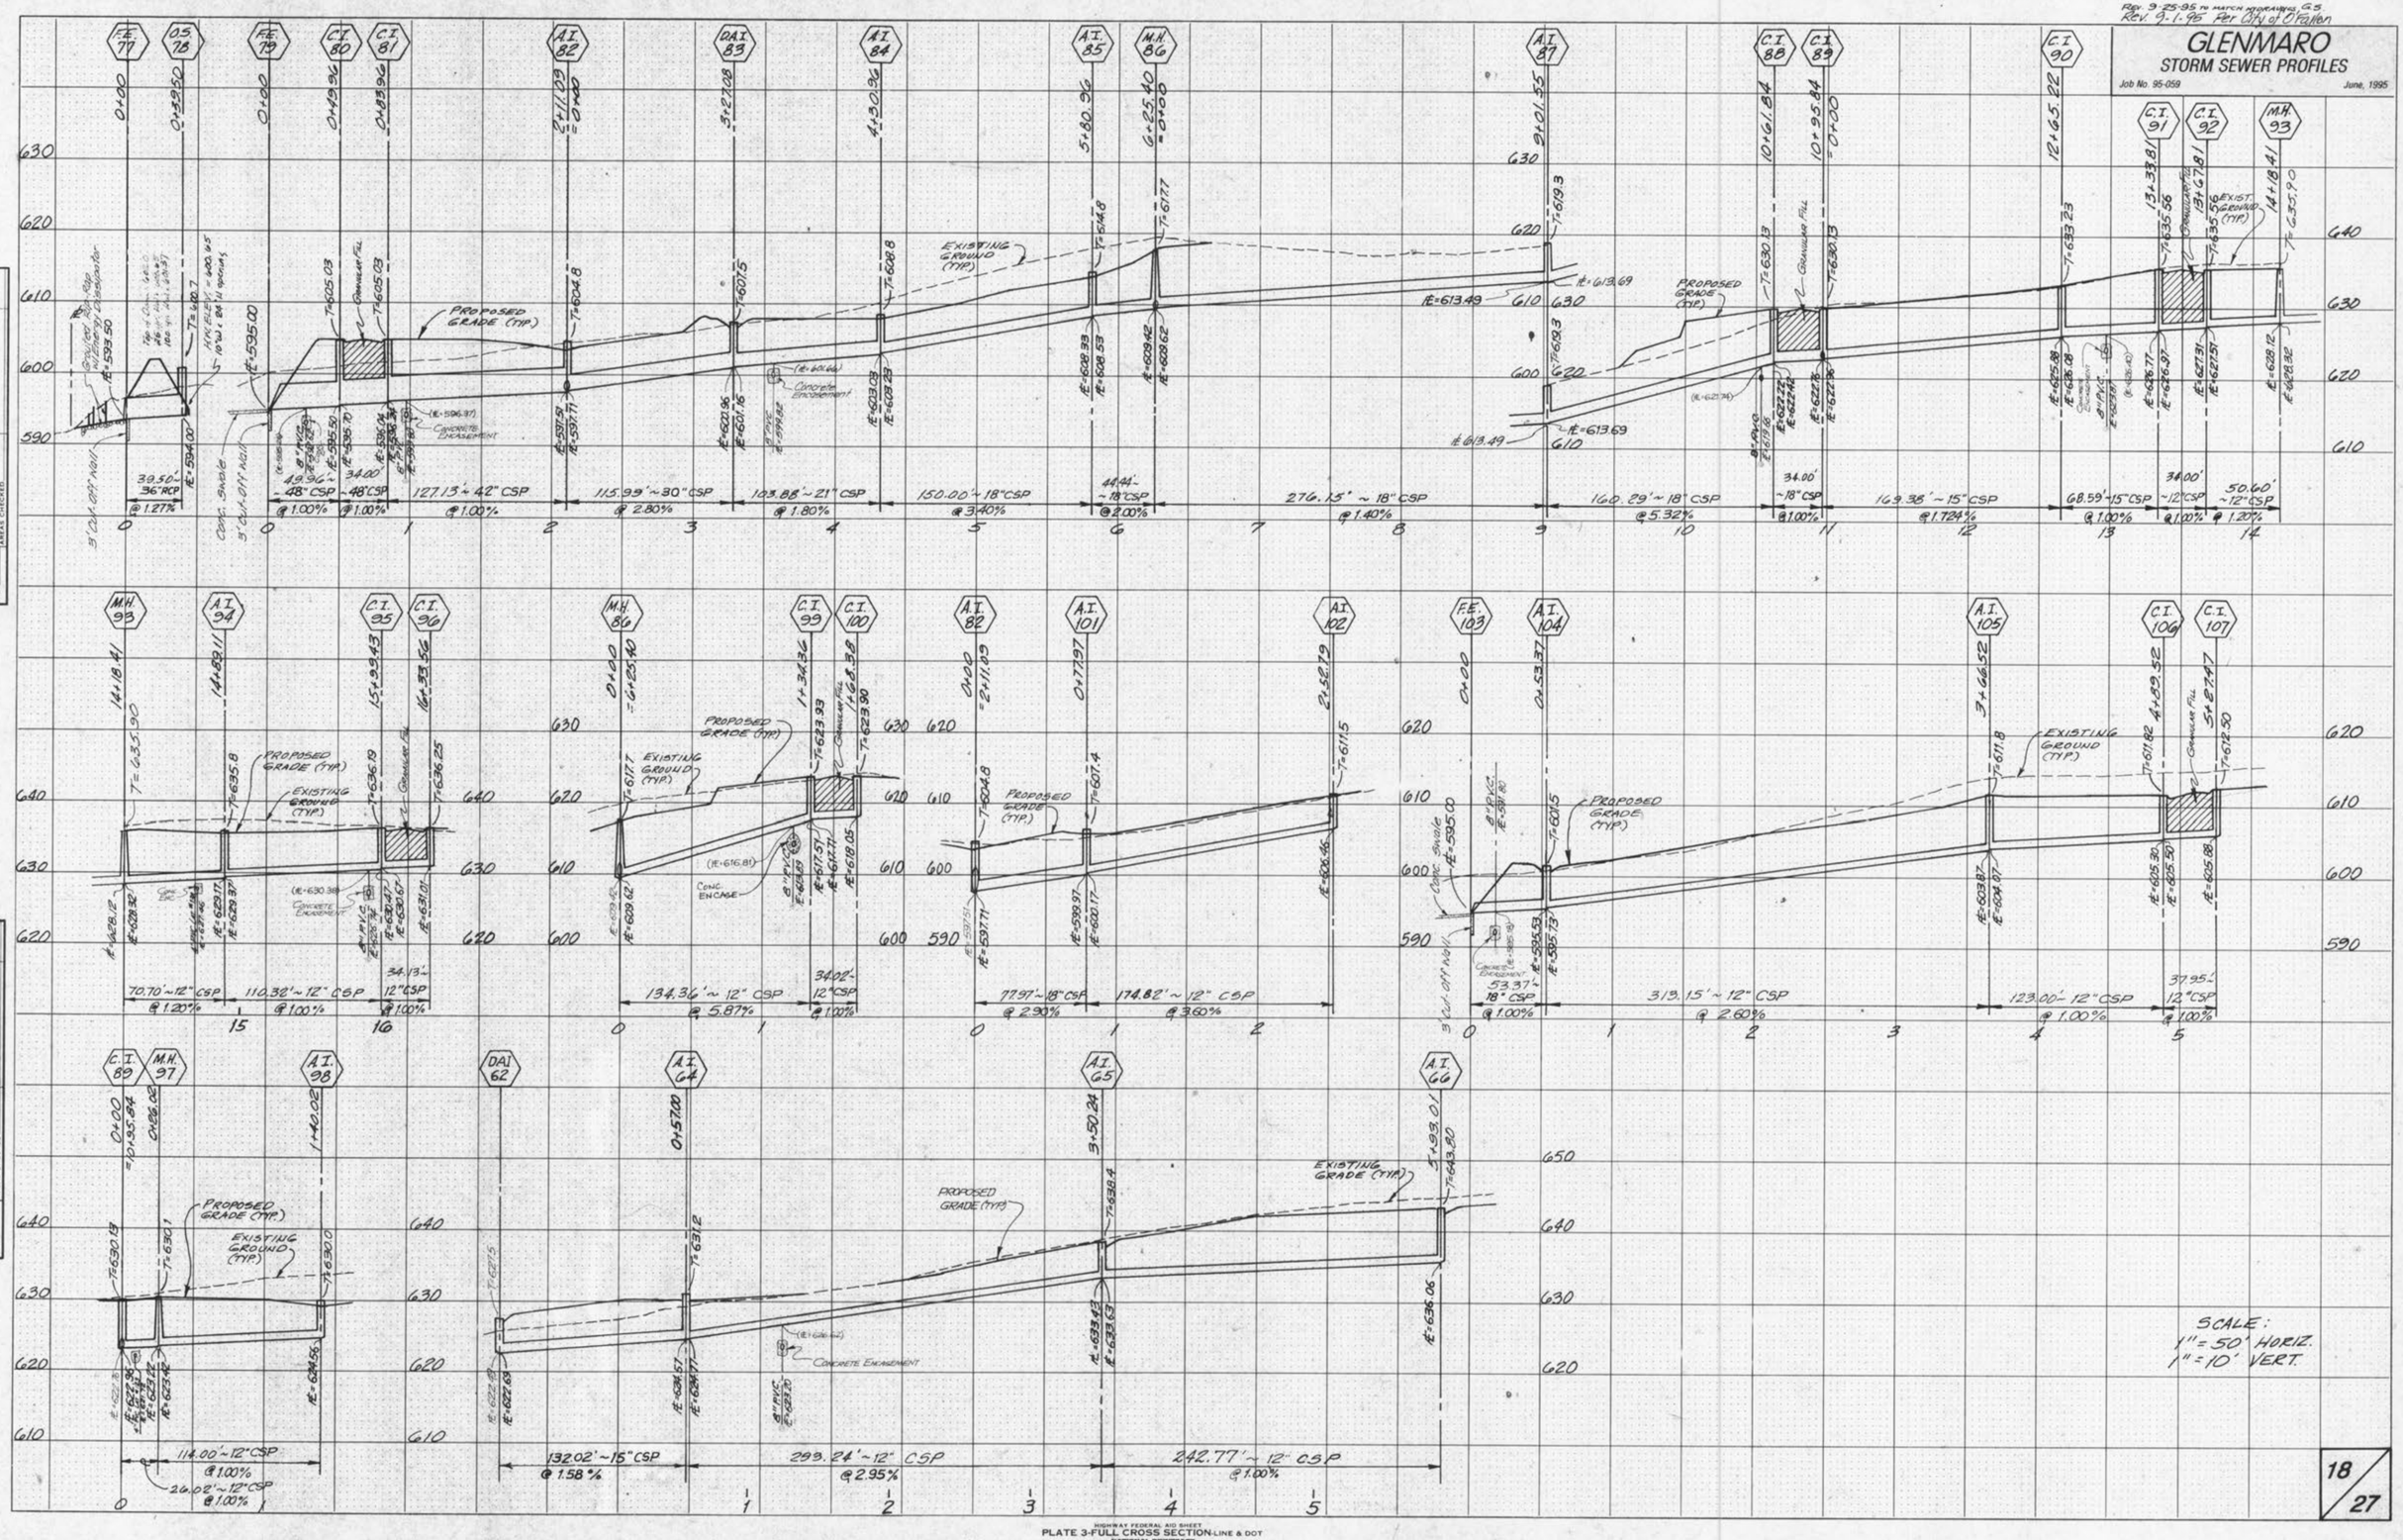

SCALE:
1" = 50' HORIZ.
1" = 10' VERT.

FINAL SURVEY — SURVEYED / PLOTTED / TEMPLATE / AREAS / AREAS CHECKED — NOTE BOOK / NO. — BY / DATE

ORIGINAL SURVEY — SURVEYED / PLOTTED / TEMPLATE / AREAS / AREAS CHECKED — NOTE BOOK / NO. — BY / DATE

HIGHWAY FEDERAL AID SHEET
PLATE 3-FULL CROSS SECTION-LINE & DOT
NATIONAL PRINTFAST
PRINTED IN U.S.A.