1/28/10 REVISIONS PER CITY COMMENTS
2/17/10 REVISIONS PER CITY COMMENTS

SITE & GRADING PLAN

GLENMORE LANE

08-14272 12-22-09

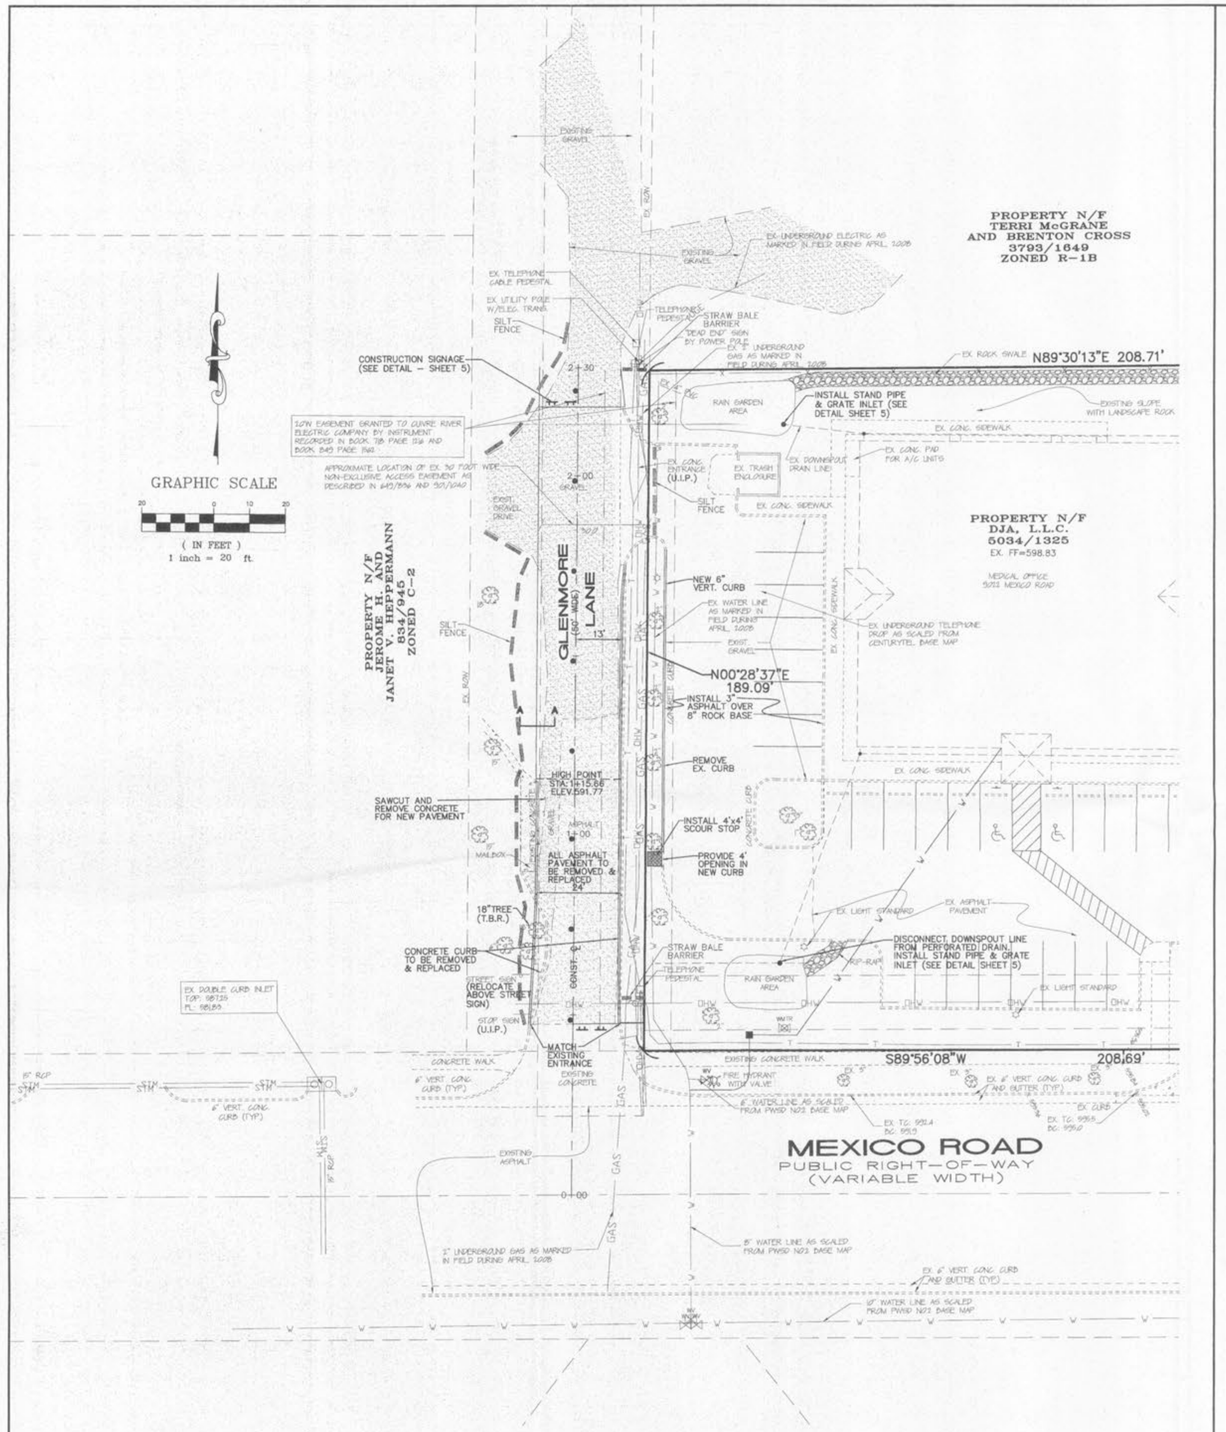

SITE PLAN

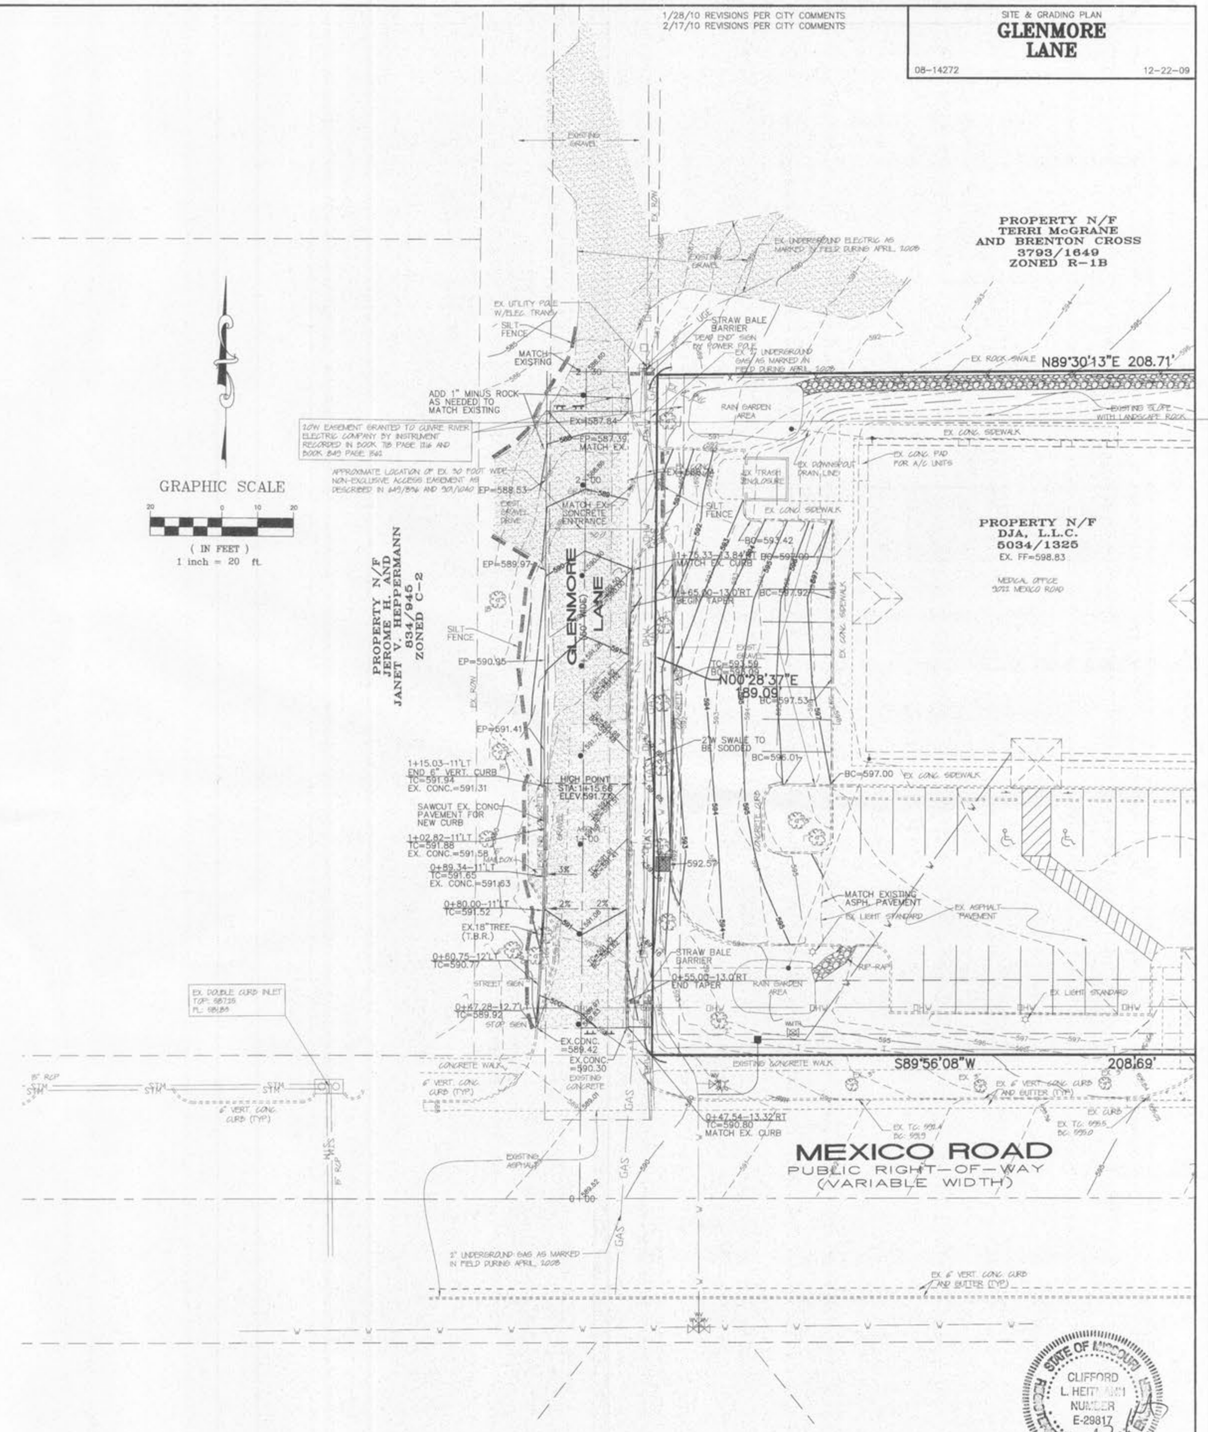

GRADING PLAN

STATE OF MISSOURI
CLIFFORD L. HEITMANN
NUMBER
E-29817
2-25-10

Clifford L. Heitmann
Civil Engineer
029817

Copyright 2010
Box Engineering Company, Inc.
Authority No. 000655
All Rights Reserved

UNDERGROUND UTILITIES HAVE BEEN PLOTTED FROM AVAILABLE INFORMATION AND THEREFORE THEIR LOCATIONS SHALL BE CONSIDERED APPROXIMATE ONLY. THE VERIFICATION OF THE LOCATION OF ALL UNDERGROUND UTILITIES, EITHER SHOWN OR NOT SHOWN ON THESE PLANS SHALL BE THE RESPONSIBILITY OF THE CONTRACTOR, AND SHALL BE LOCATED PRIOR TO ANY GRADING OR CONSTRUCTION OF THE IMPROVEMENTS.