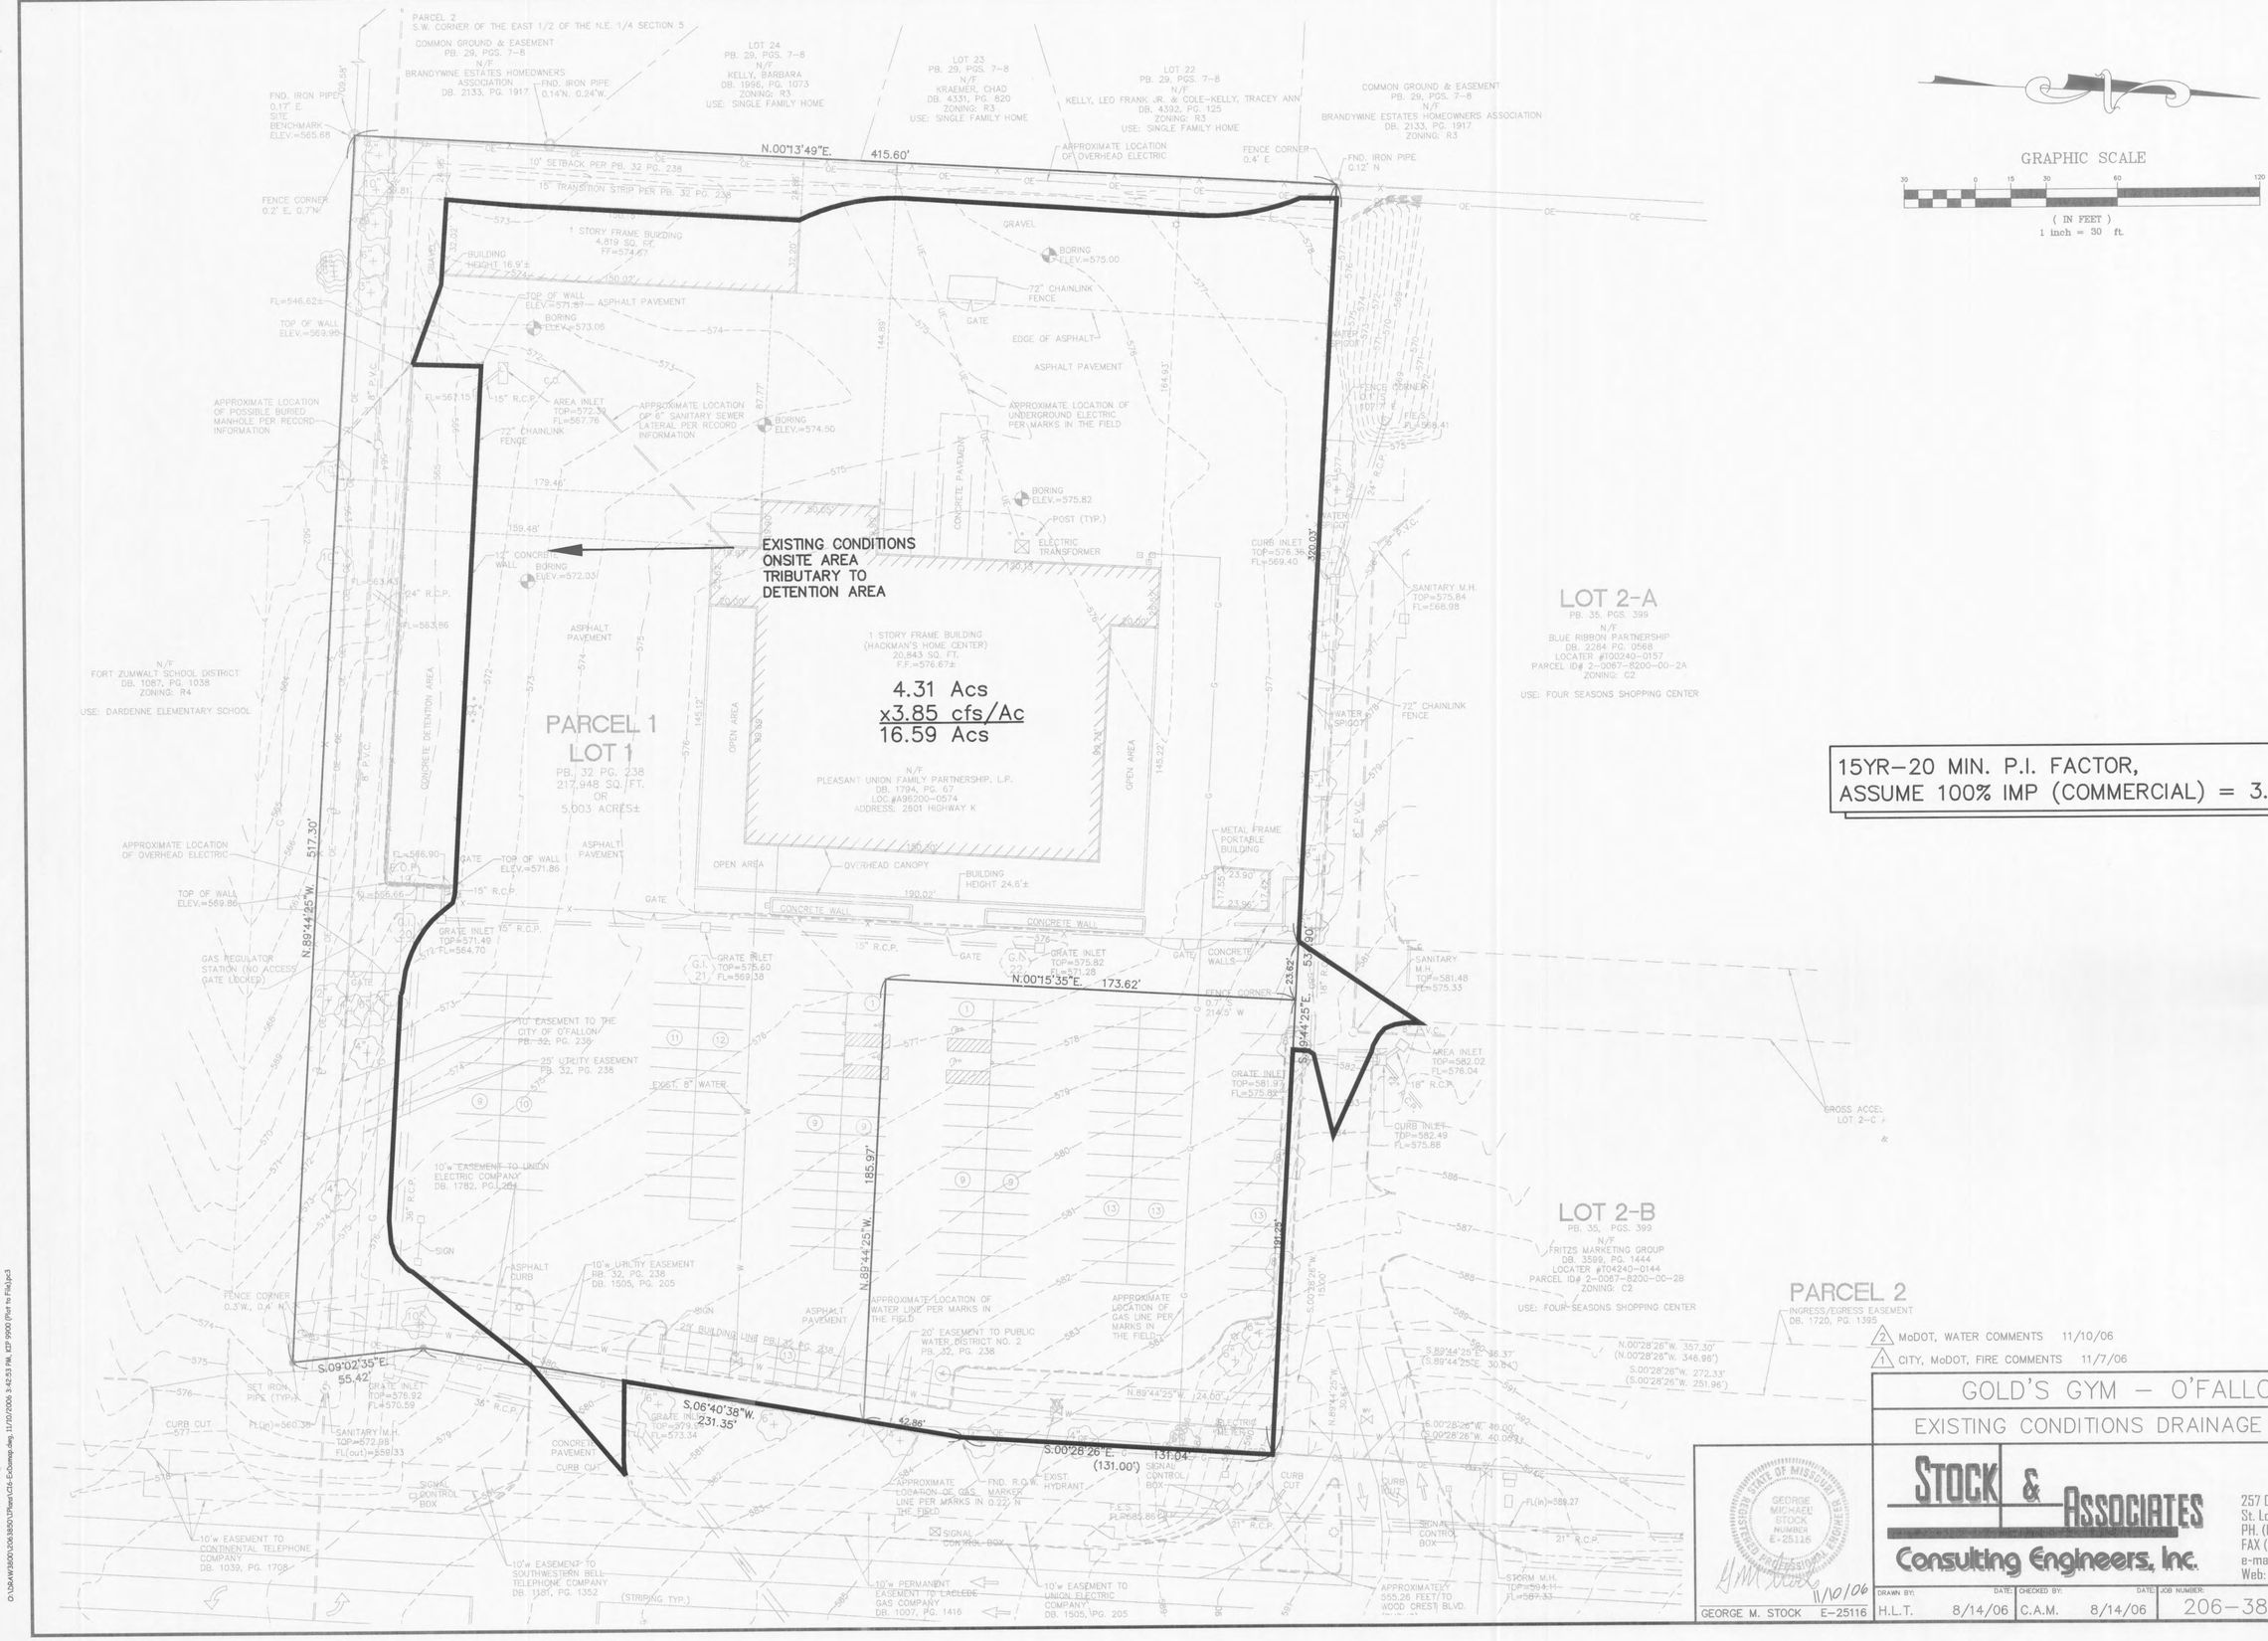

15YR-20 MIN. P.I. FACTOR,
ASSUME 100% IMP (COMMERCIAL) = 3.85 cfs/Ac.

2 MoDOT, WATER COMMENTS 11/10/06
1 CITY, MoDOT, FIRE COMMENTS 11/7/06

GOLD'S GYM – O'FALLON, MO

EXISTING CONDITIONS DRAINAGE AREA PLAN

GEORGE MICHAEL STOCK NUMBER E-25116 REGISTERED PROFESSIONAL ENGINEER STATE OF MISSOURI

11/10/06

GEORGE M. STOCK E-25116

STOCK & ASSOCIATES
Consulting Engineers, Inc.
257 Chesterfield Business Parkway
St. Louis, MO 63005
PH. (636) 530-9100
FAX (636) 530-9130
e-mail: general@stockassoc.com
Web: www.stockassoc.com

DRAWN BY:	DATE:	CHECKED BY:	DATE:	JOB NUMBER:	SHEET:
H.L.T.	8/14/06	C.A.M.	8/14/06	206-3850	C16

O:\DRAW\3800\206\3850\Plans\C16-ExDrainage.dwg, 11/10/2006 3:42:53 PM, KCP 9900 (Port to File).pc3