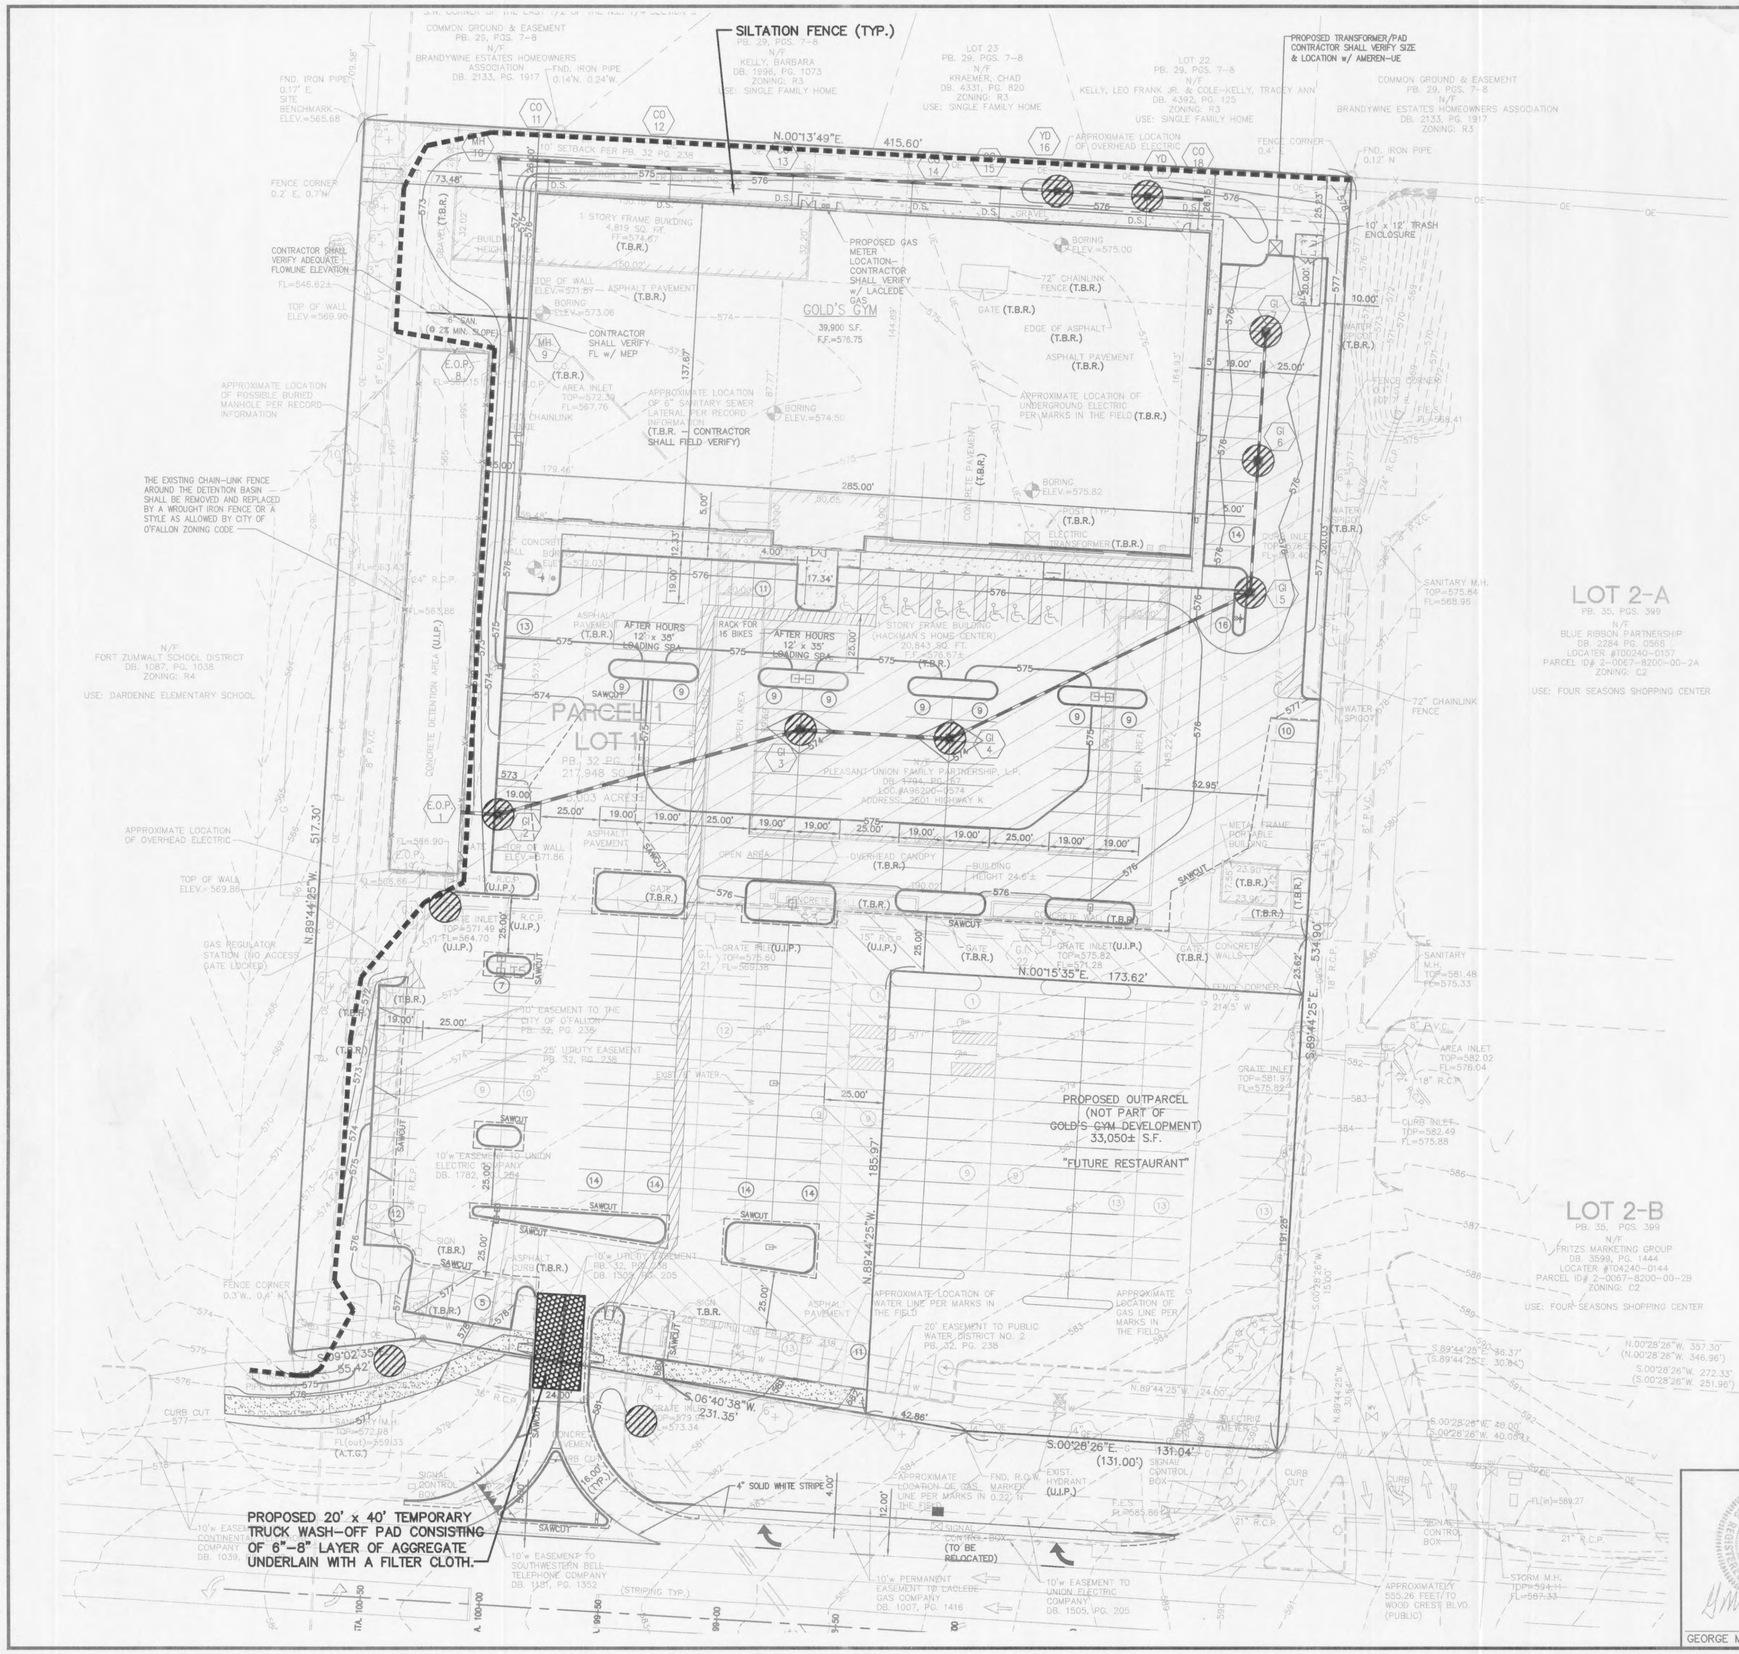

LEGEND

(SEE EROSION CONTROL DETAIL SHEETS)

- INLET PROTECTION 4 6 11 16
- CONSTRUCTION ENTRANCE 13
- STRAW BALE BARRIER 7 8 9 18
- SILTATION FENCE 3 10 12 14 17 18 19 20

CONTRACTOR MAY USE OTHER METHODS OF EROSION CONTROL, IF APPROVED BY REGULATORY AGENCIES.

EROSION CONTROL PRACTICES SHALL BE CONSTRUCTED IN ACCORDANCE WITH THE CITY OF O'FALLON, MISSOURI STD'S.

2 ROADWAY MUST BE KEPT CLEAN AND FREE OF ALL MUD, DIRT AND DEBRIS AT ALL TIMES.

2 MoDOT, WATER COMMENTS 11/10/06
1 CITY, MoDOT, FIRE COMMENTS 11/7/06

GOLD'S GYM – O'FALLON, MO

EROSION CONTROL PLAN

STOCK & ASSOCIATES Consulting Engineers, Inc.
257 Chesterfield Business Parkway
St. Louis, MO 63005
PH. (636) 530-9100
FAX (636) 530-9130
e-mail: general@stockassoc.com
Web: www.stockassoc.com

GEORGE MICHAEL STOCK NUMBER E-25116 REGISTERED PROFESSIONAL ENGINEER STATE OF MISSOURI
11/10/06

DRAWN BY:	DATE:	CHECKED BY:	DATE:	JOB NUMBER:	SHEET:
GEORGE M. STOCK E-25116	H.L.T. 8/14/06	C.A.M.	8/14/06	206-3850	C4

O:\DRAWS\3850\3850JTPlans\C04-ErosionPln.dwg, 11/10/2006 3:35:27 PM, KEP 9900 (Port to File).pc3