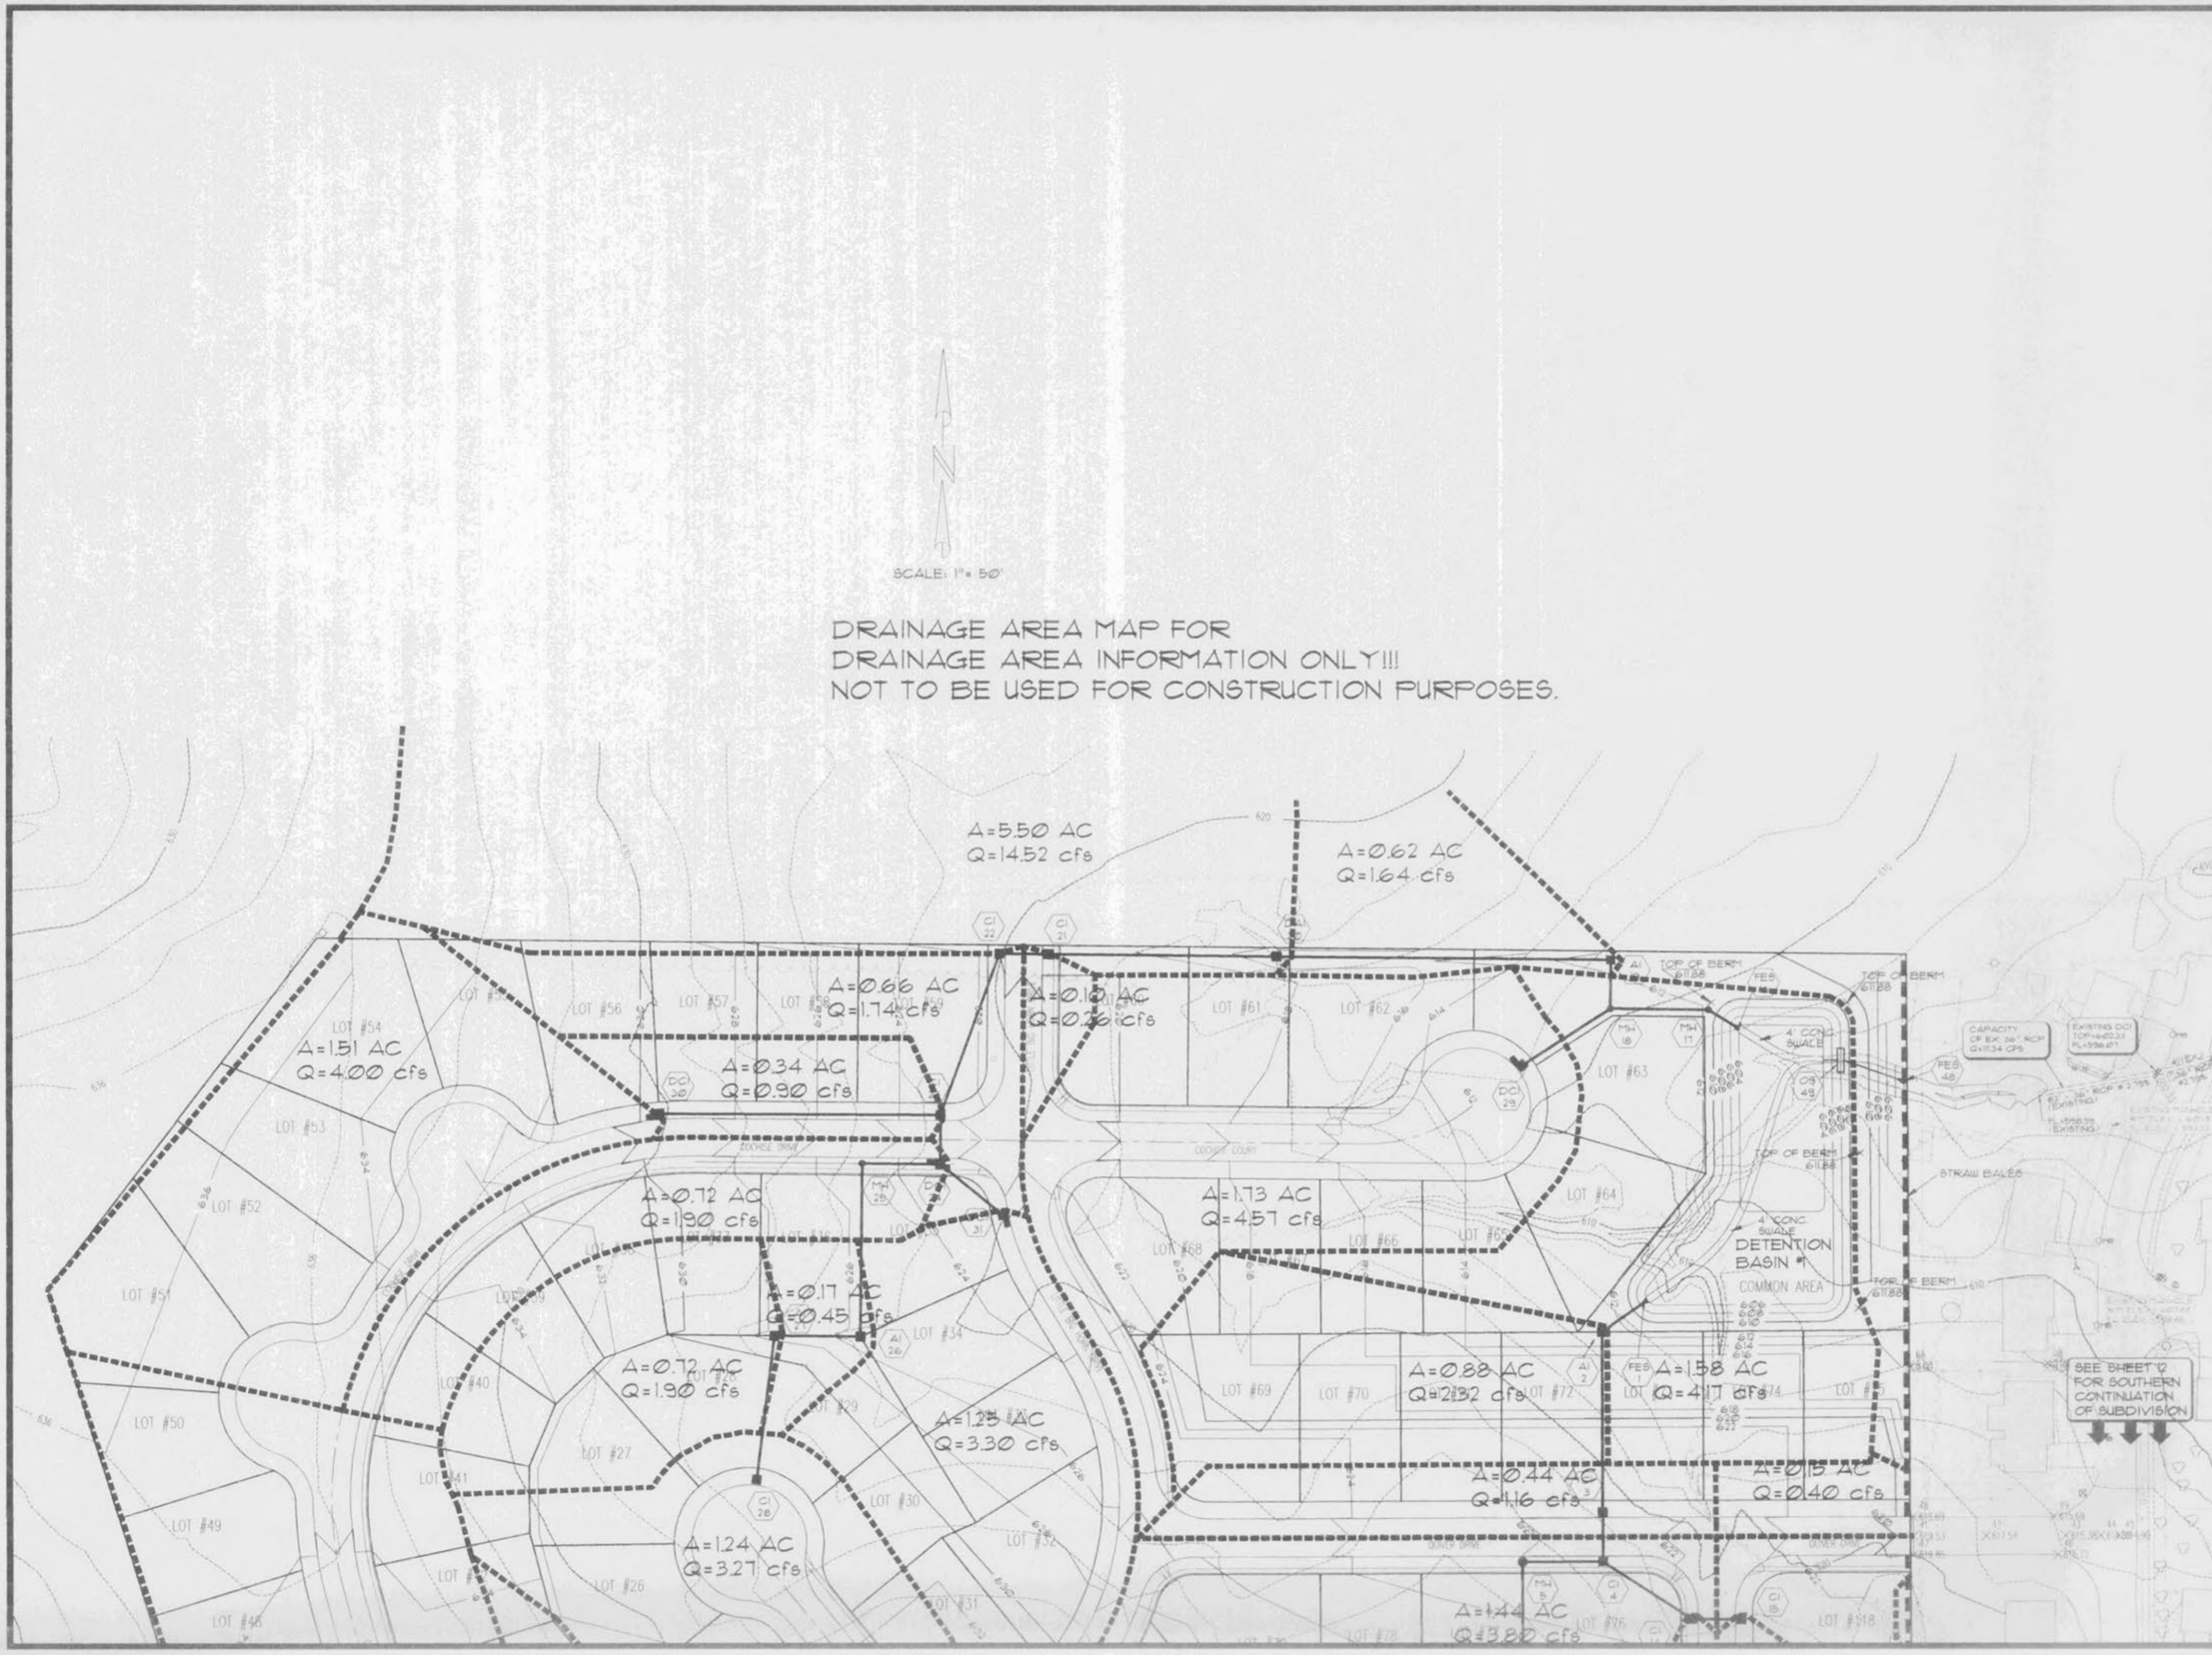

Copyright © 1995 by Washington Engineering & Architecture. All rights reserved. Do not reproduce, change copy or design this document to any third party or any form or manner without the written permission of the copyright owner.

The seal of the professional engineer or registered architect affixed to this document indicates that the named individual has prepared or directed the preparation of the material shown only on this document. Other documents not exhibiting this seal shall not be considered prepared by or the responsibility of the undersigned.

STATE OF MISSOURI
RONALD I. UNNERSTALL
NUMBER E-22280
REGISTERED PROFESSIONAL ENGINEER

WASHINGTON ENGINEERING & ARCHITECTURE
GARY TERSCHLUSE, P.E.
RON UNNERSTALL, P.E.

GREAT WARRIOR MEADOWS
O'FALLON, MISSOURI

FILE NAME\PLOT DATE

REVISIONS

1	6-22-95
2	
3	

ISSUE DATE: 5-30-95

SHEET TITLE: DRAINAGE AREA MAP

PROJECT NO.: 1517

SHEET NO.: 12A OF 15

WASHINGTON ENGINEERING & ARCHITECTURE • 1426 West Fifth Street • WASHINGTON, MO 63090 • (314)-239-6550