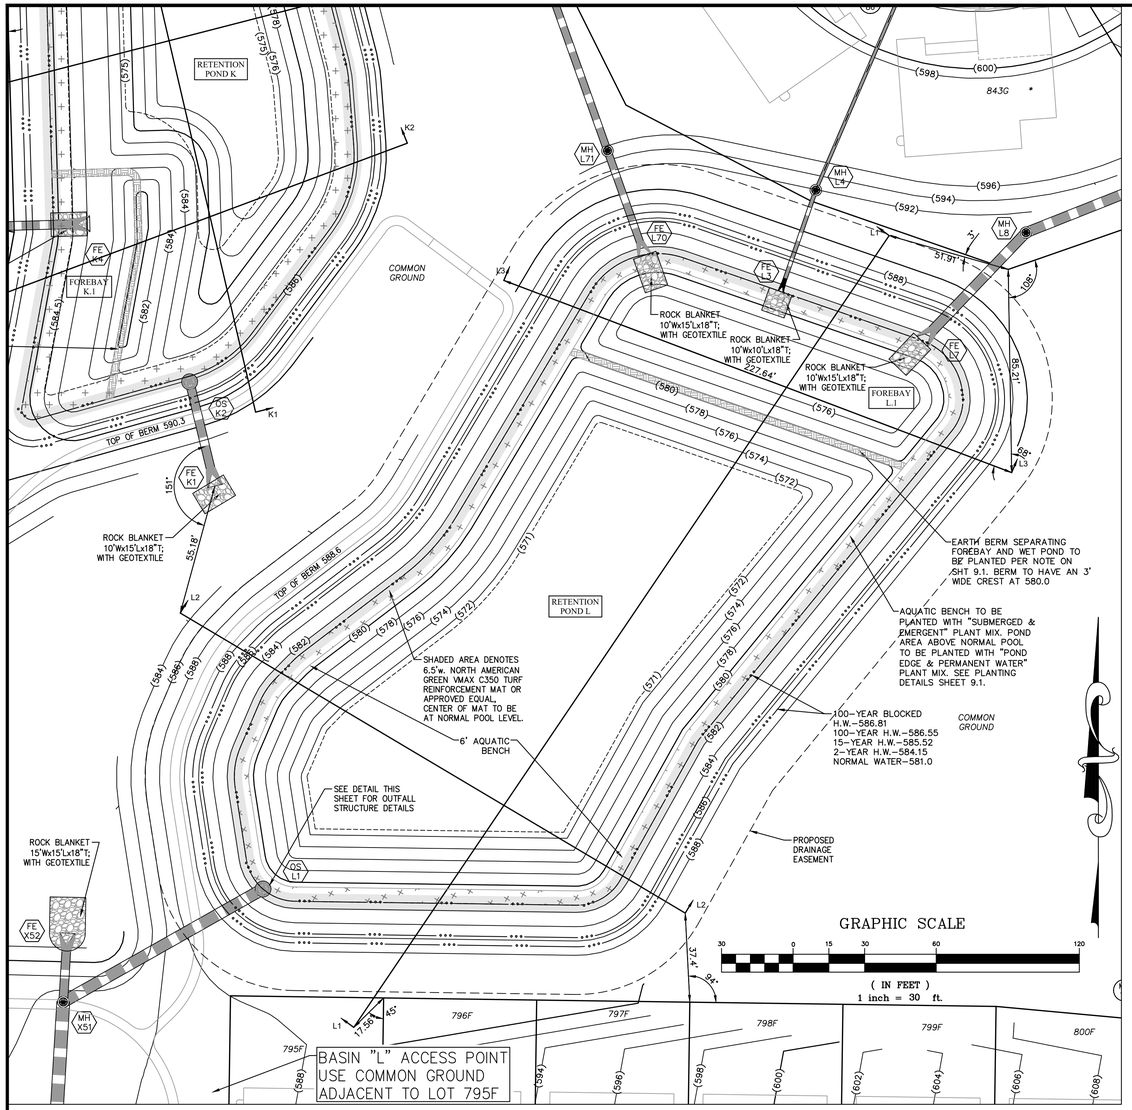

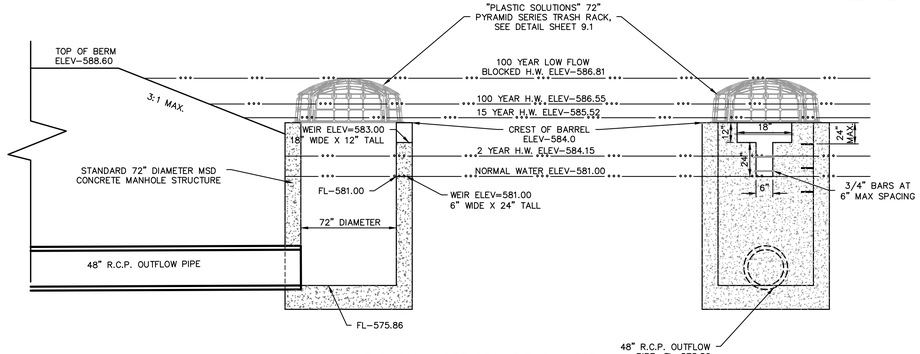

OUTFALL STRUCTURE L1 SIDE AND FRONT SECTION
N.T.S.

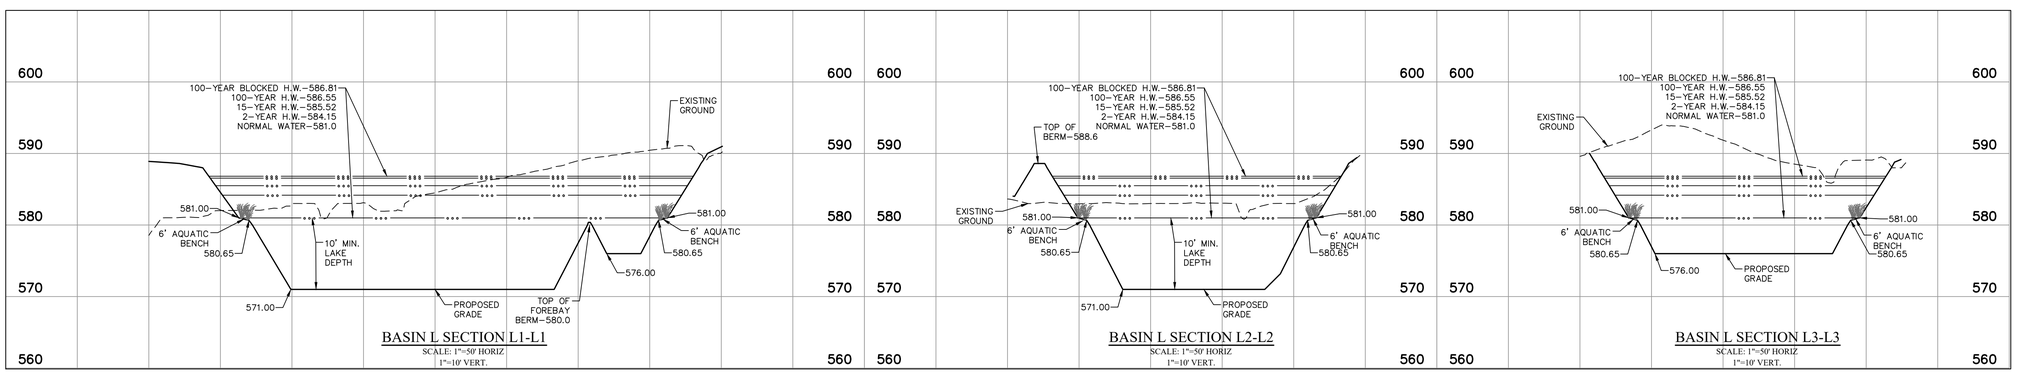

ISSUE REMARKS/DATE

1	2023-09-28, INITIAL SUBMITTAL
2	2024-02-01, CITY COMMENTS
3	2024-04-17, CITY COMMENTS
4	2024-05-20, FOR APPROVAL

PROJECT TITLE

HARVEST AT HOPEWELL

O'Fallon, Missouri

O'FALLON PHASE 1B

THE STERLING CO.
ENGINEERS & SURVEYORS
5055 New Baumgartner Road
St. Louis, Missouri 63129
Ph 314-487-0440 Fax 314-487-8944
www.sterling-eng-sur.com
Corporate Certificate of Authority #001348

The engineering plans and specifications are and shall remain the property of Sterling Co. and shall not be reused or altered without the written authorization of Sterling Co. Any reuse without written authorization shall be considered illegal and Sterling Co. shall be held harmless for such reuse. Reuse includes only and exclusively the use by others.

STATE OF MISSOURI
MICHAEL G. BOERDING
NUMBER 28643
PROFESSIONAL ENGINEER

Date: 05-20-2024
Michael G. Boerding
License No. MO E-28643
Professional Engineer

HARVEST HOPEWELL, LLC
5091 New Baumgartner Road
St. Louis, Missouri 63129

RETENTION BASIN L DETAILS

P+Z No. 21-004994
City No. 21-011444
Date: 05-20-2024
Job No. 20-09-327

Page No.
9.10
IMP

"FINAL PLAN" Approval Date: Dec. 16, 2021

Drawing name: V:\2020\327 Highway N Assemblage\Drawings\Engineering\Improvements\9327 IMP Basin Details.dwg Plotted on: May 20, 2024 - 10:35am Plotted by: jluetkenhaus